


DO NOT SCALE FROM THIS DRAWING

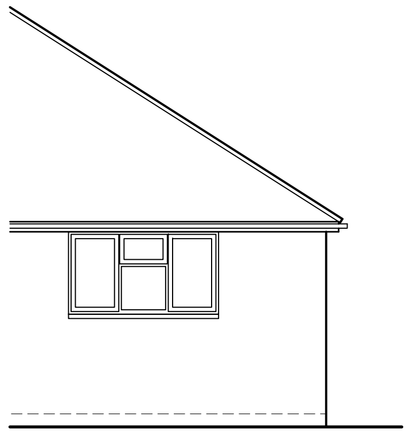


North Elevation

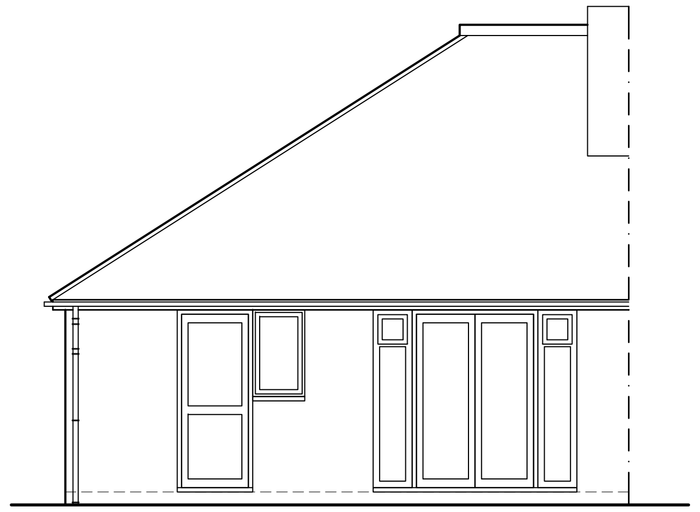

West Elevation

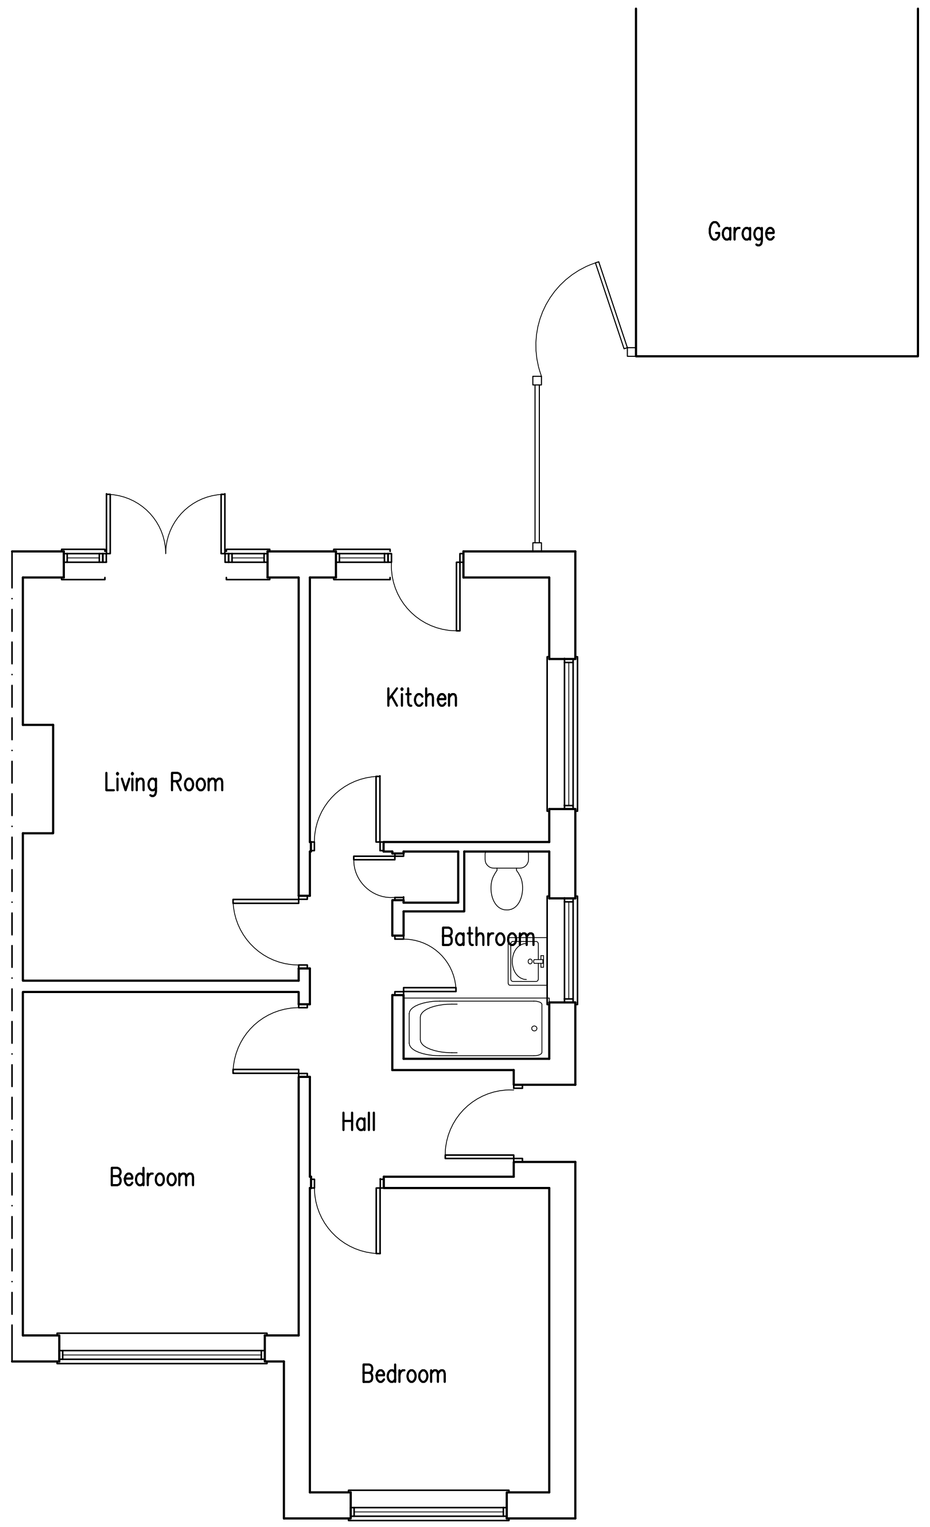

Ground Floor Plan

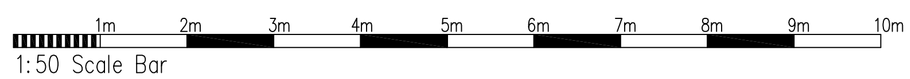

1:50 Scale Bar

Proposed Single Storey Rear Extension At: 51 Hammy Lane, Shoreham-By-Sea

rja Planning & Building Consultants Ltd.
16 Greenacres
Shoreham-By-Sea
West Sussex
BN43 5WY
t/f: 01273 467297 mob: 07971 375739
e: rex@rjapbc.co.uk web: www.rjapbc.co.uk

Chartered Institute of Architectural Technologists

PROJECT: 51 Hammy Lane, Shoreham-By-Sea

DRAWING TITLE: Existing Floor Plans & Elevations

CLIENT: Mrs P. Young

DWG NO: 11373-02

REVISION:

SCALE: 1:50 @ A1

DATE: 07.11.11

DRAWN: rex