# CONDITIONS

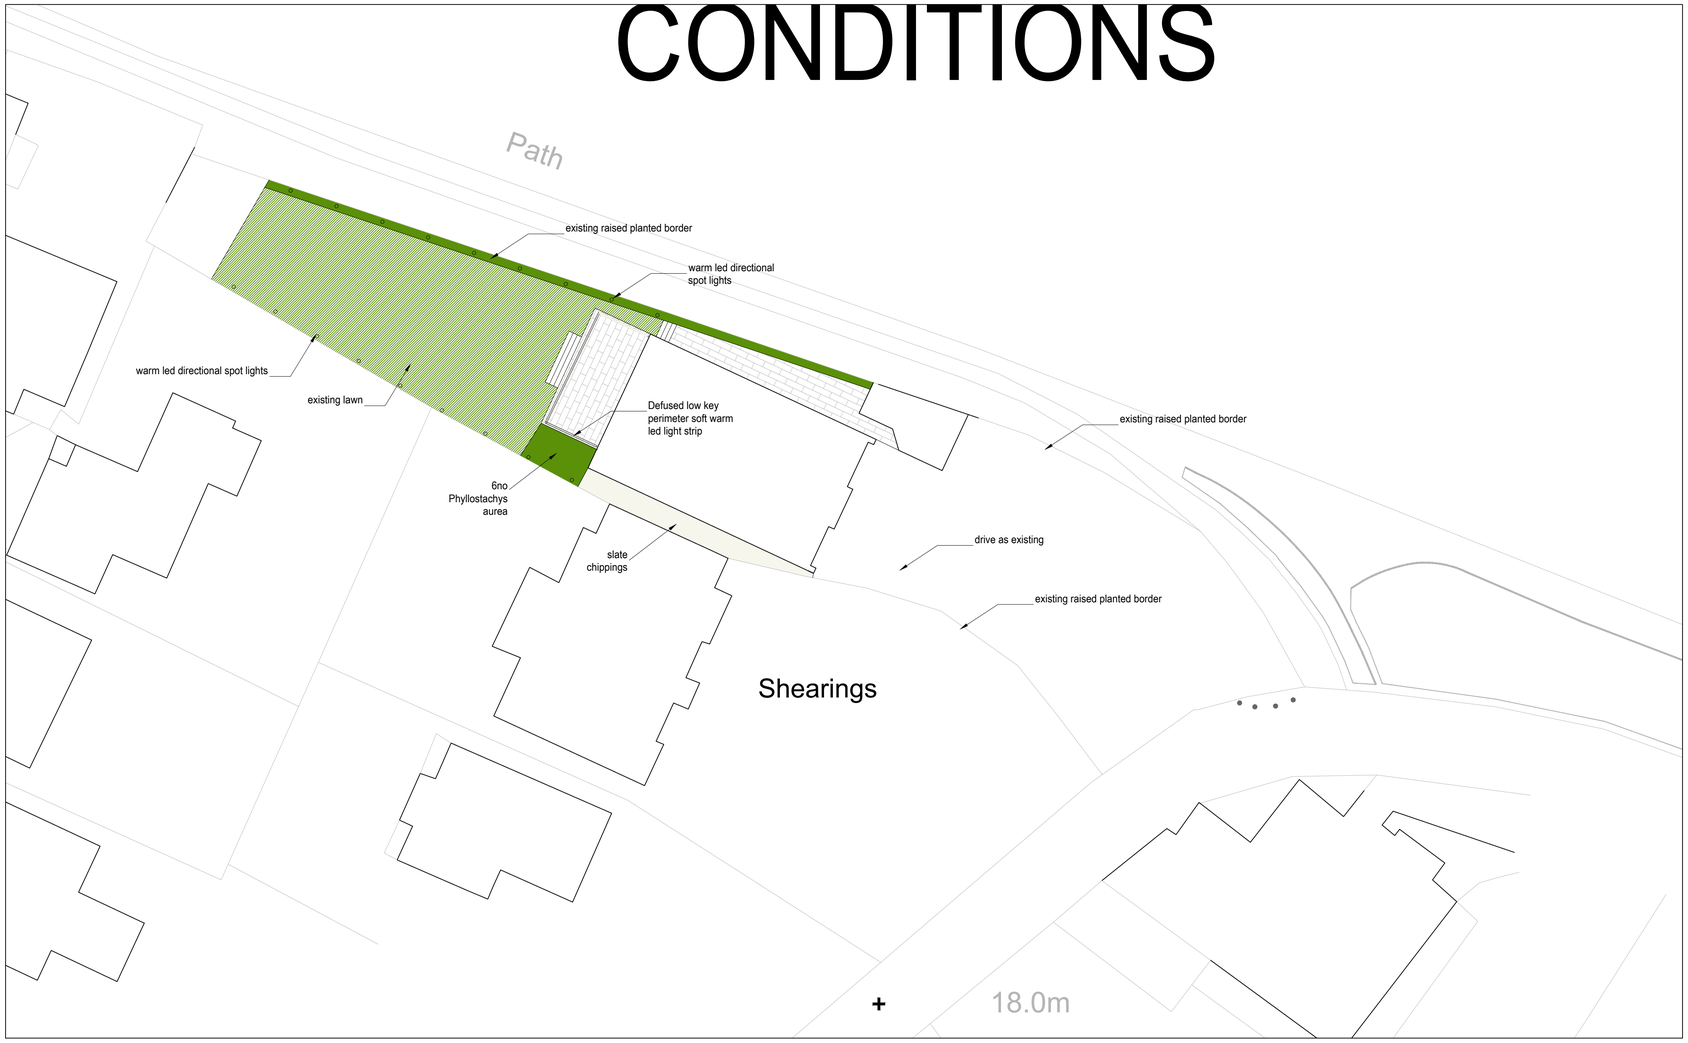


Rev A 31.07.24 Lighting added amendments

bpm Architectural Services Limited

| | |
|---|---|
| client | Mr and Mrs Smith |
| project | Rosecroft<br>The Street<br>Shoreham-by-Sea<br>BN43 5NJ |
| project ref. | 2023 |
| Drawing No. | PC01 A |
| drawing title | Proposed Plans |
| drawn by | JB |
| date | July 24 |
| scale | 1:200@ A1 |

www.bpmnet.co.uk
info@bpmnet.co.uk

Do not scale off drawing, check all dimensions on site before work is commenced

All goods materials workmanship to conform with current building regs BSS and COP's