



West Elevation
From South Street
As Proposed
1:100

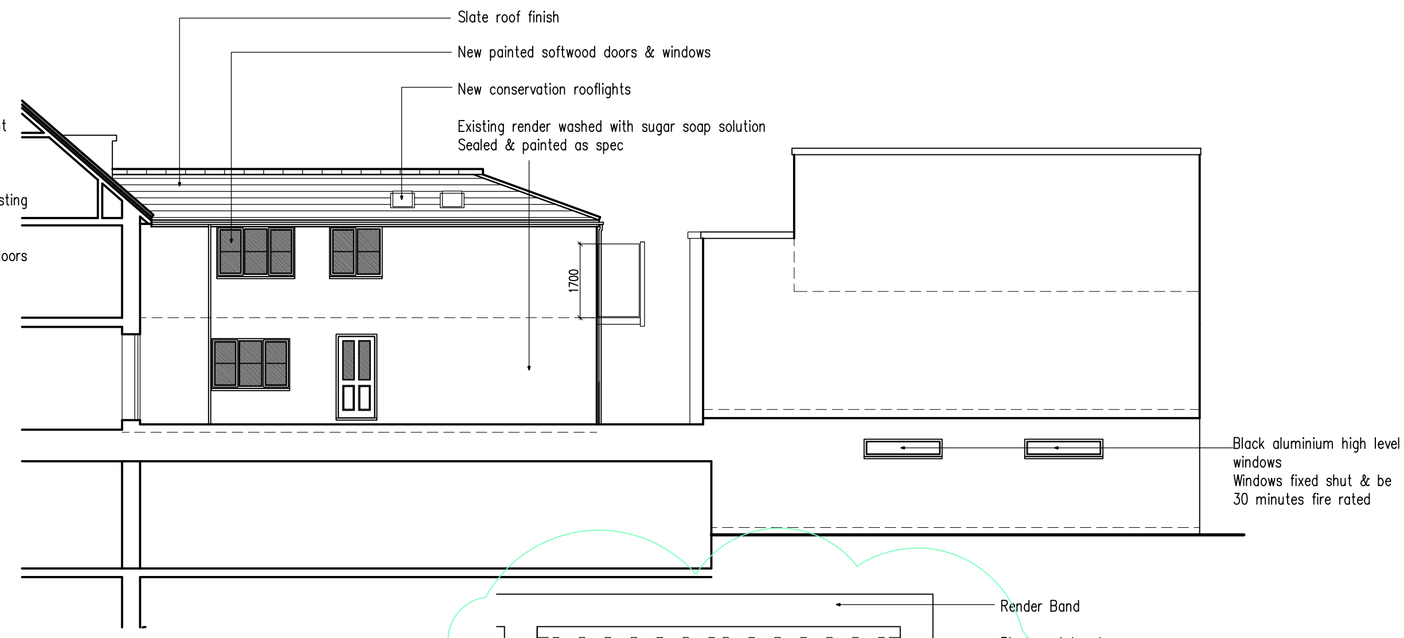


East Elevation
From Courtyard
As Proposed
1:100




South Elevation
As Proposed
1:100

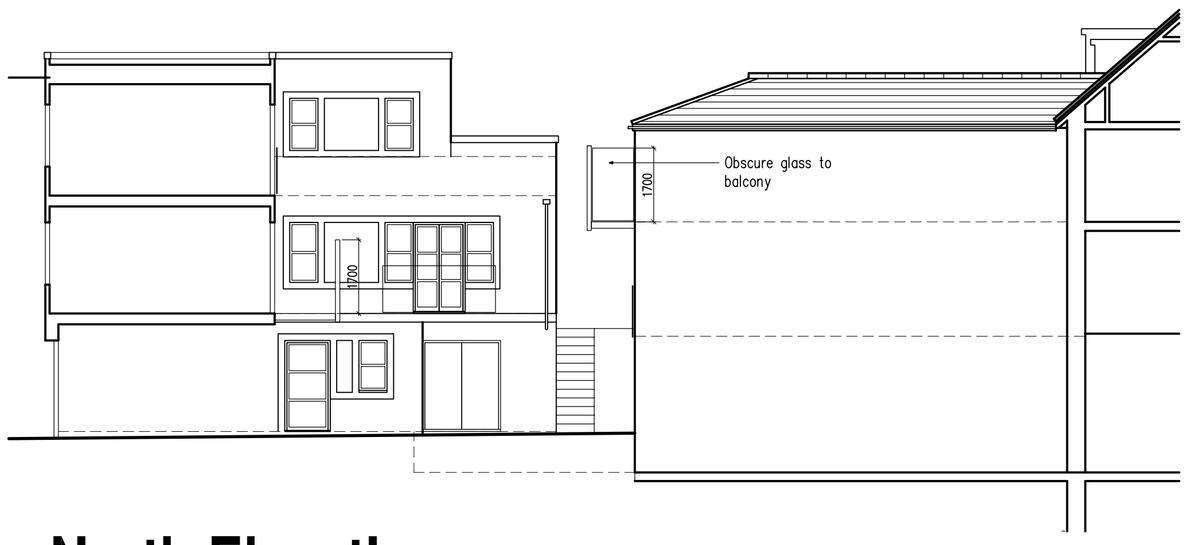

North Elevation
As Proposed
1:100

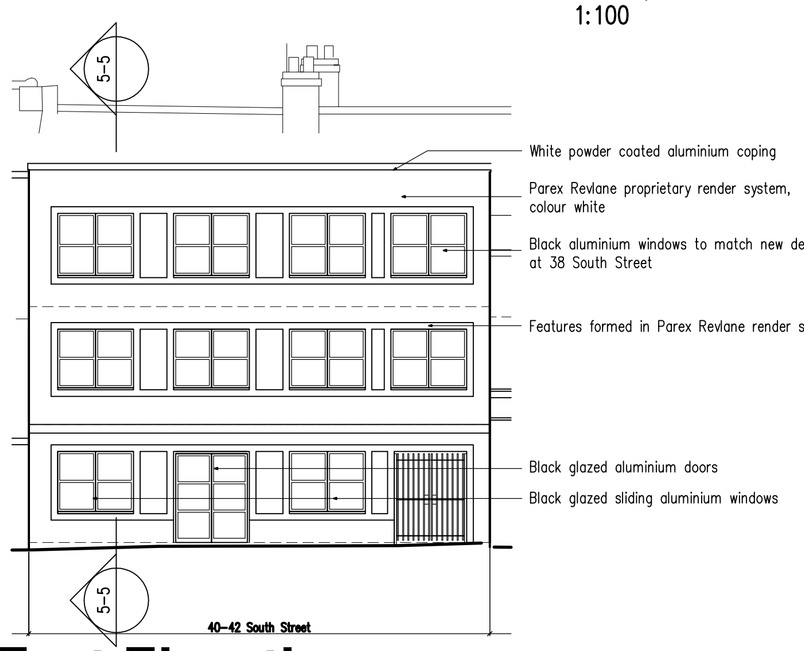


East Elevation
As Proposed
From Marine Place
1:100

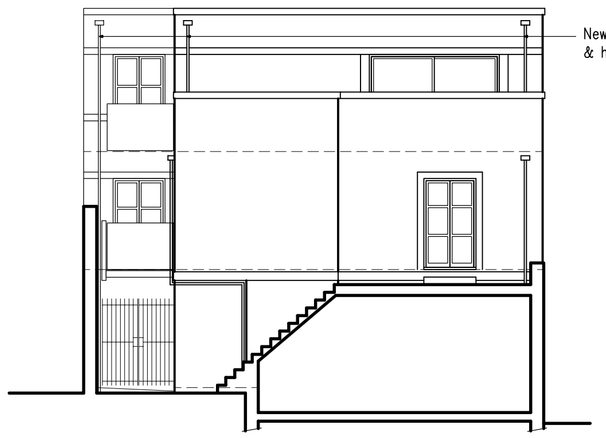


West Elevation
From Courtyard
As Proposed
1:100




West Elevation (Section Z-Z)
As Proposed
1:100

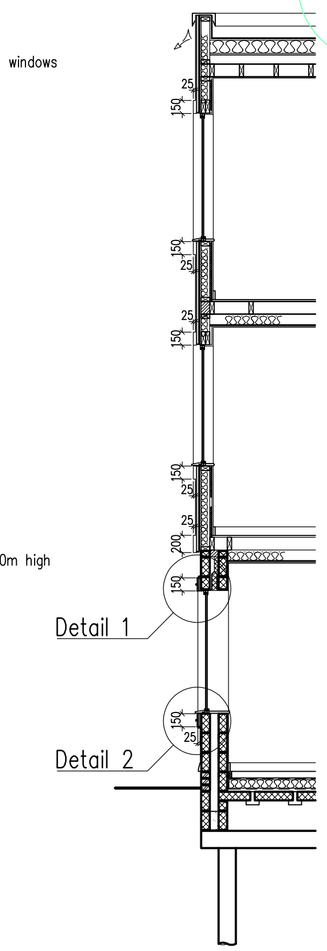


Section 5-5
As Proposed
1:50

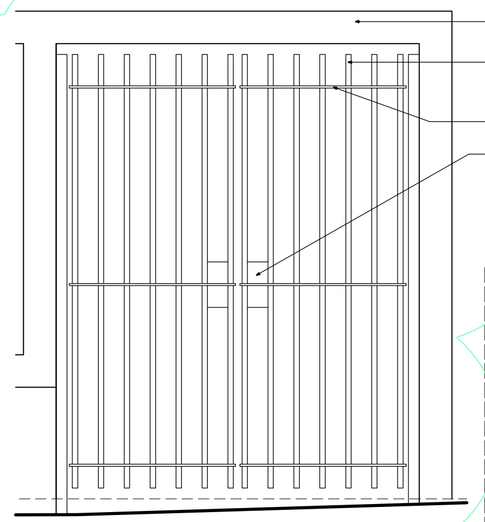

Courtyard Gate
1:20

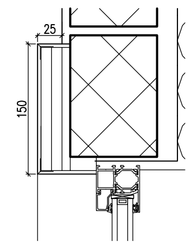

Detail 1
1:5

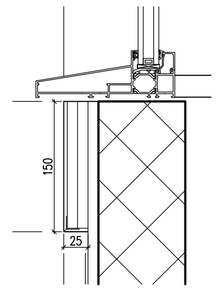

Detail 2
1:5

1m 2m 3m 4m 5m
1:100 Scale Bar

O	Aug 2026	Further amendments to planners comments
N	June 2026	Further amendments to planners comments
M	June 2026	Amended to planners comments
L	Feb 2026	Glazing to balcony amended
K	Feb 2026	Amended to planners comments
J	Aug 2025	Elevations amended
I	Jan 2024	Planning app 2024
H	June 2022	Regs issue
G	March 2022	Doors amended to east elevation
F	March 2022	Drawing number changed
E	March 2022	Drawing number changed
D	Feb 2022	Section Z-Z added
C	Oct 2021	Balconies amended
B	Sept 2021	Balconies added, layout amended
A	Sept 2021	Balconies added, layout amended

Project:
Conversion Of Upper Floors at:
40-42 South Street
Worthing

Drawing title:
Elevations
As Proposed

Client:
Geneva Investment Group

Copyright of:
Clive Voller Associates
Chartered Building Surveyors
Garden Cottage
Farm Lane
Ditchling
BN6 8UN
Tel: 01444 871010
Fax: 01444 870099
Web: www.clivevoller.com
RICS

Scale:
1:100, 1:50, 1:5 @ A1

Date:
Sept 2015

Drawn:

Drg. No. 3927-R-106

Rev'n 0