

scale in metres 1:50

amendments				
rev.	date	comment	auth.	chkd.
A	25.10.03	North points added to plans	CP	GI
B	25.11.17	Minor amendments	ES	GI

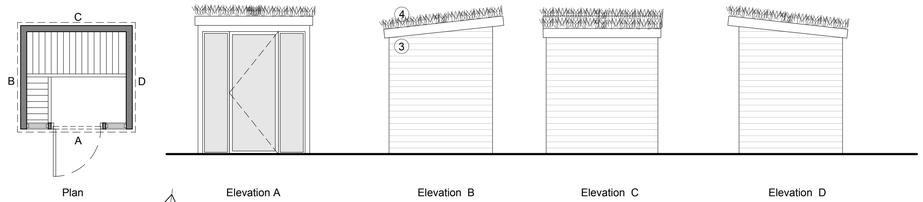

Sauna 1:50

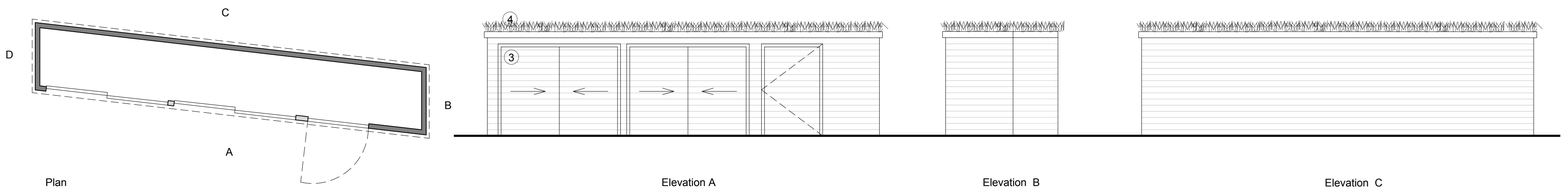

Garden Storage 1:50

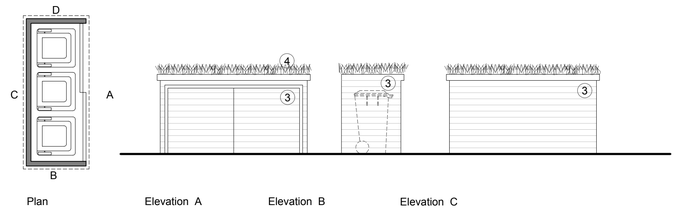

Bin Store 1:50

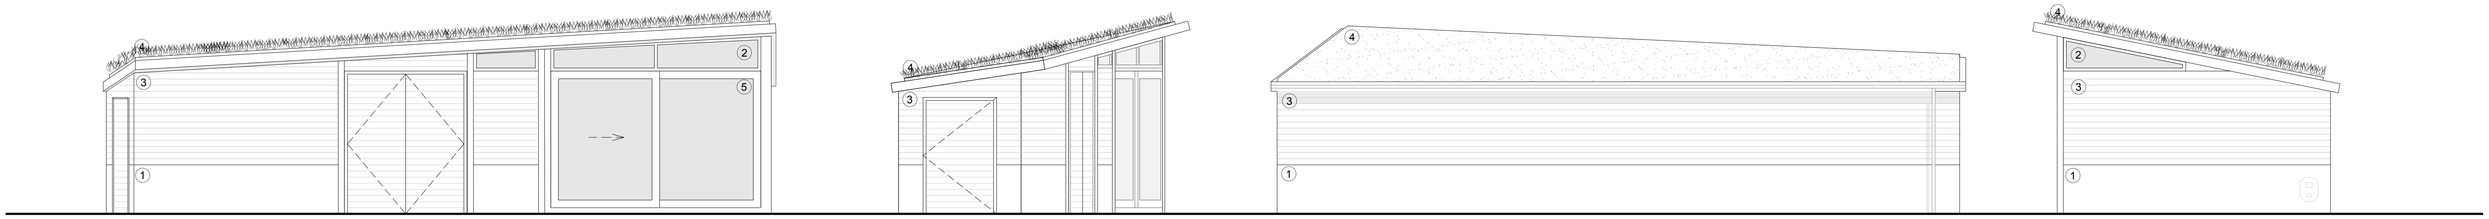

Elevation A

Elevation B

Elevation C

Elevation D

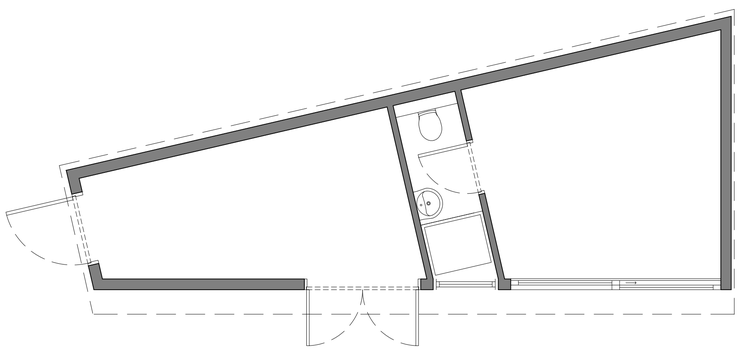

Garden Room 1:50

Plan

Key

1. White painted render
2. Treble glazed Windows and doors *('Nordan')*
3. Horizontal timber cladding
4. Sedum roof
5. Original sliding timber doors reused

client	drawing number	revision
Jo Murray & Andrew Travers	0750.PL.005	B

project	drawing title
154 Old Fort Road Shoreham By Sea BN43 5HL	Sauna, Garden Storage, Bin Store & Garden Room - Plans & Elevations Planning

drawn by	checked by	riba work stage	date	scale/original sheet size
C.P	G.I	3	Sept '25	1:50 @ A1

www.abir.co.uk studio@abirarchitects.co.uk
Unit 1, Beta House, St John's Road, Hove, BN3 2FX, United Kingdom
Hove +44 (0)1273 724 384
Company No 06877117 VAT No 971 4147 17

© ABIR Architects Ltd. Check all dimensions on site before work is undertaken. All goods, materials and workmanship to conform with current building regulations, BSS and COP's.

ABIR Architects

RIBA Chartered Practice