


5 Burnside Crescent, Lancing BN15 9TN
17 November 2025



ADUR DISTRICT
COUNCIL

Basemap API Road
Adur Worthing Boundary

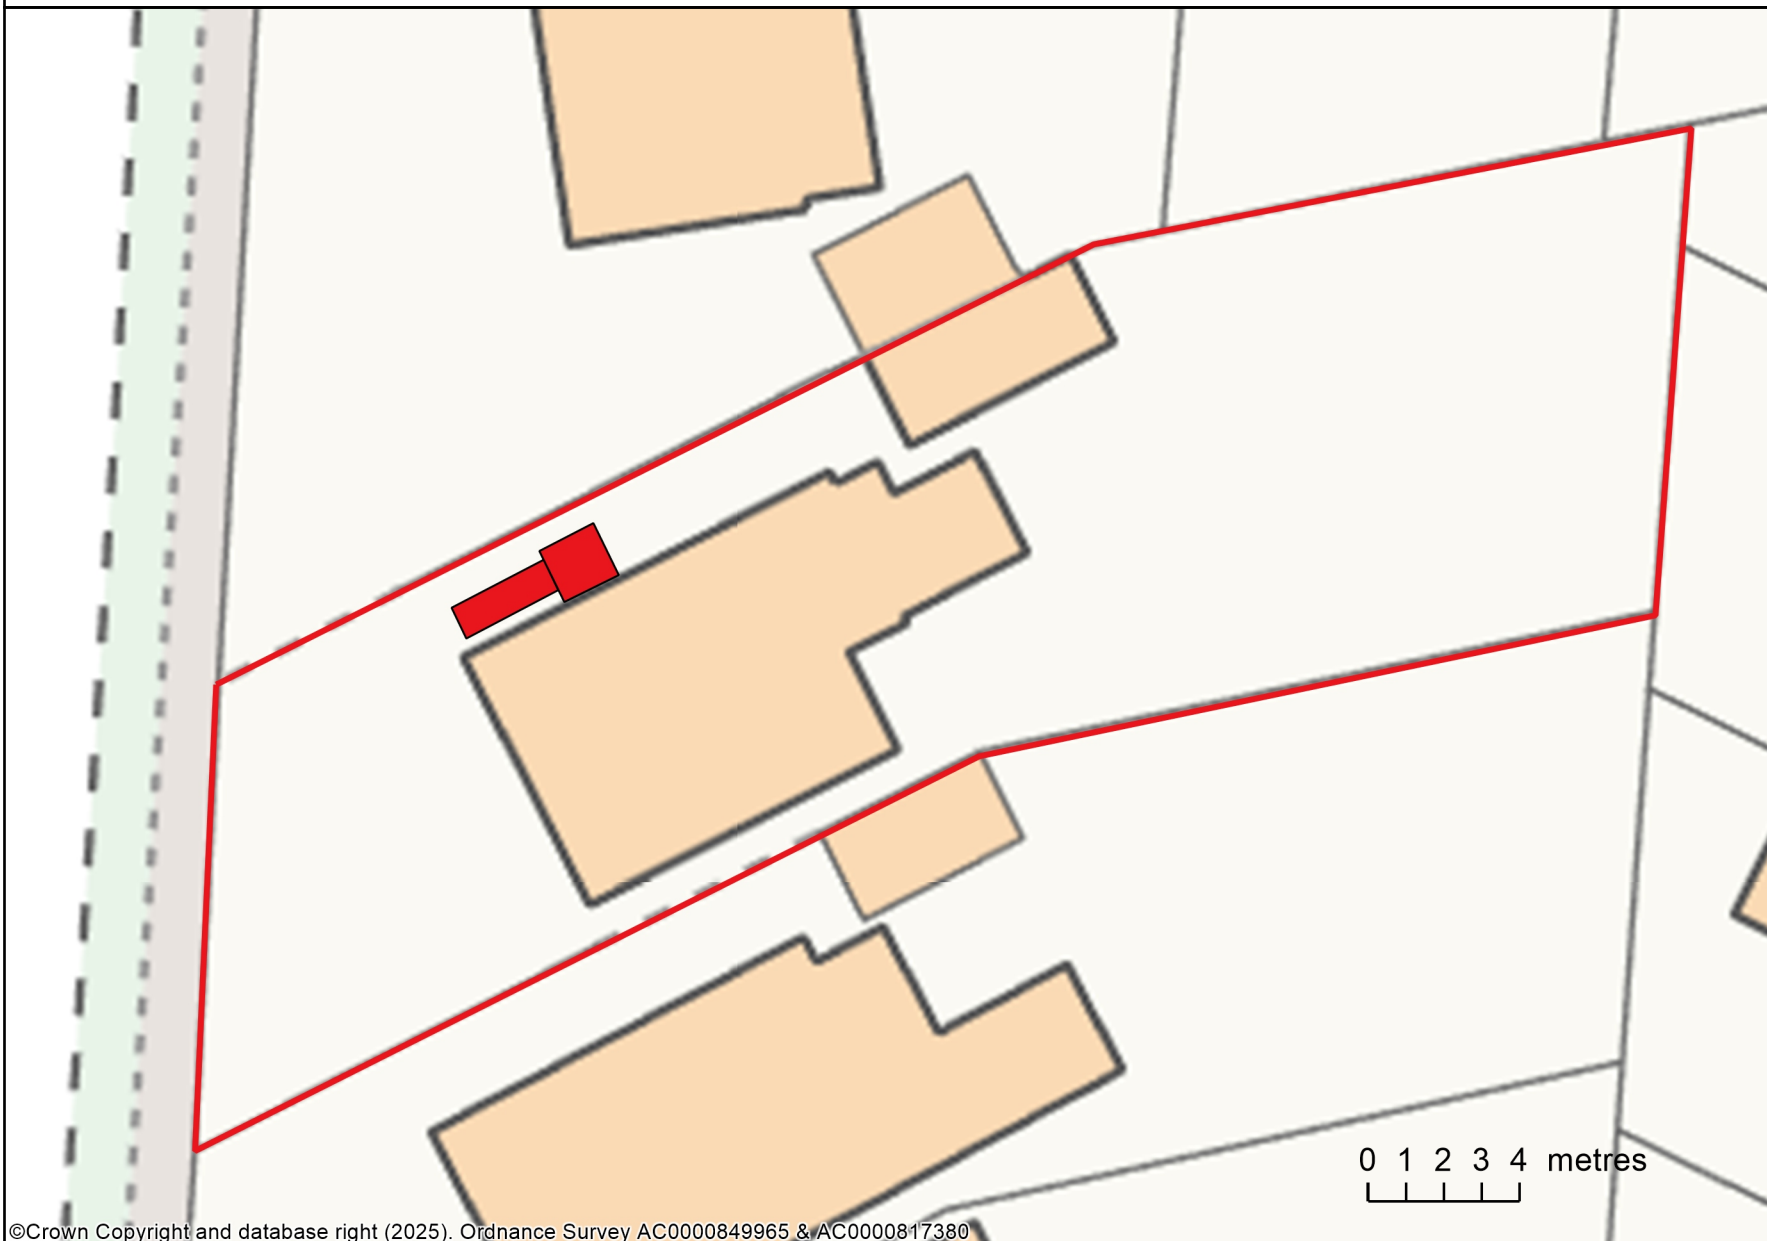

©Crown Copyright and database right (2025). Ordnance Survey AC0000849965 & AC0000817380



Block Plan 1:200
Mike Peckham

Copyright:

This map is reproduced from Ordnance Survey material with the permission of Ordnance Survey on behalf of the Controller of Her Majesty's Stationery Office Crown Copyright. Unauthorised reproduction infringes Crown copyright and may lead to prosecution or civil proceedings. Licence Number 100024321 & 100018824, 2019