
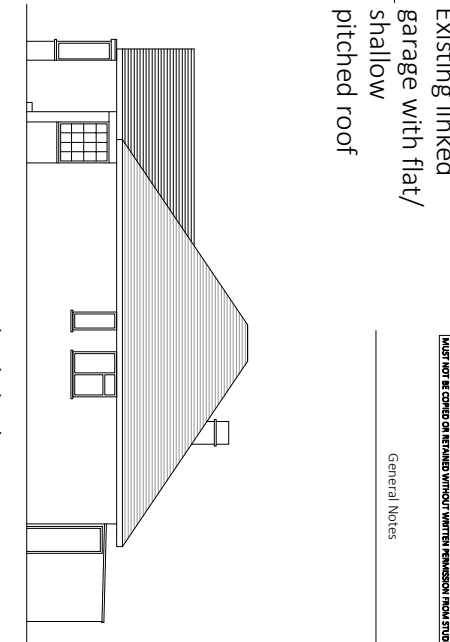
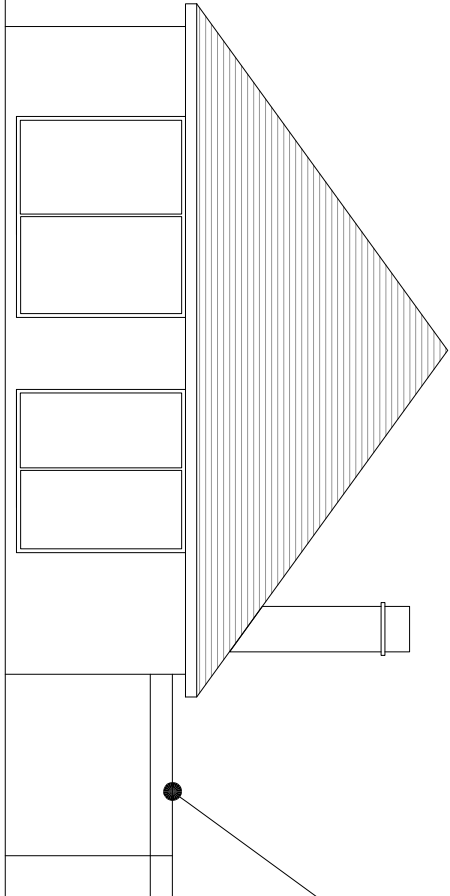


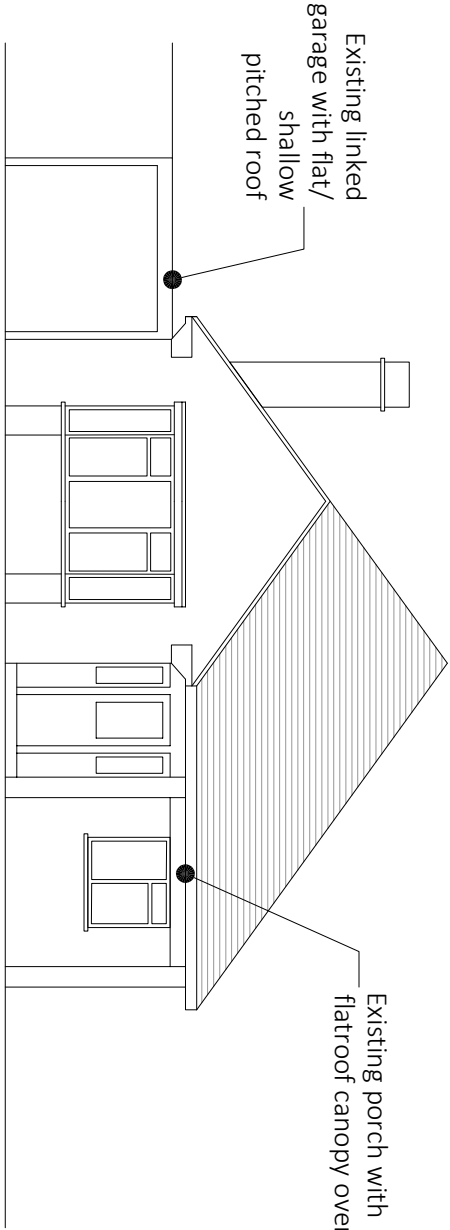


Adjacent property: 179 Terringes Av



Adjacent property

1 Existing Site - north (front) elevation 1:100


2 Existing Site - south (rear) elevation 1:100

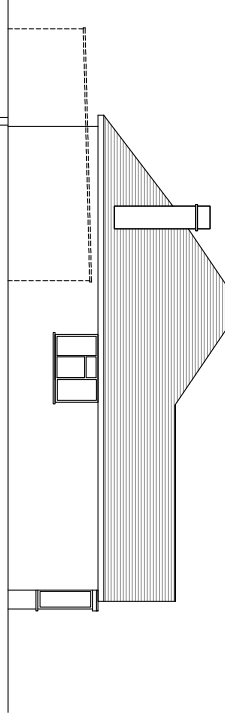

4 Existing Site - east (side) elevation 1:200

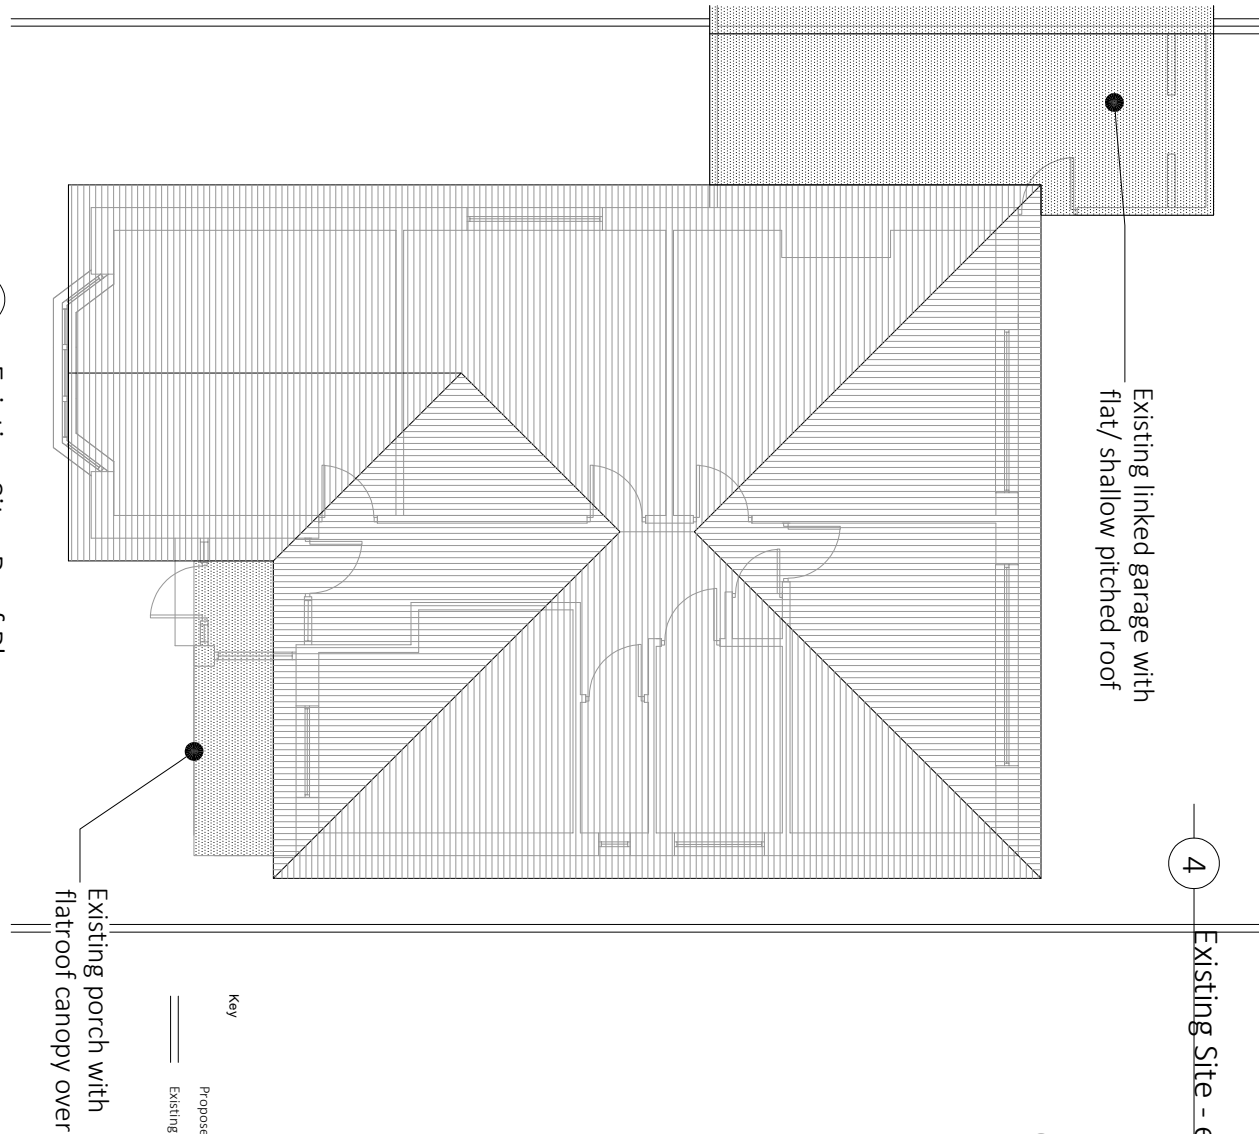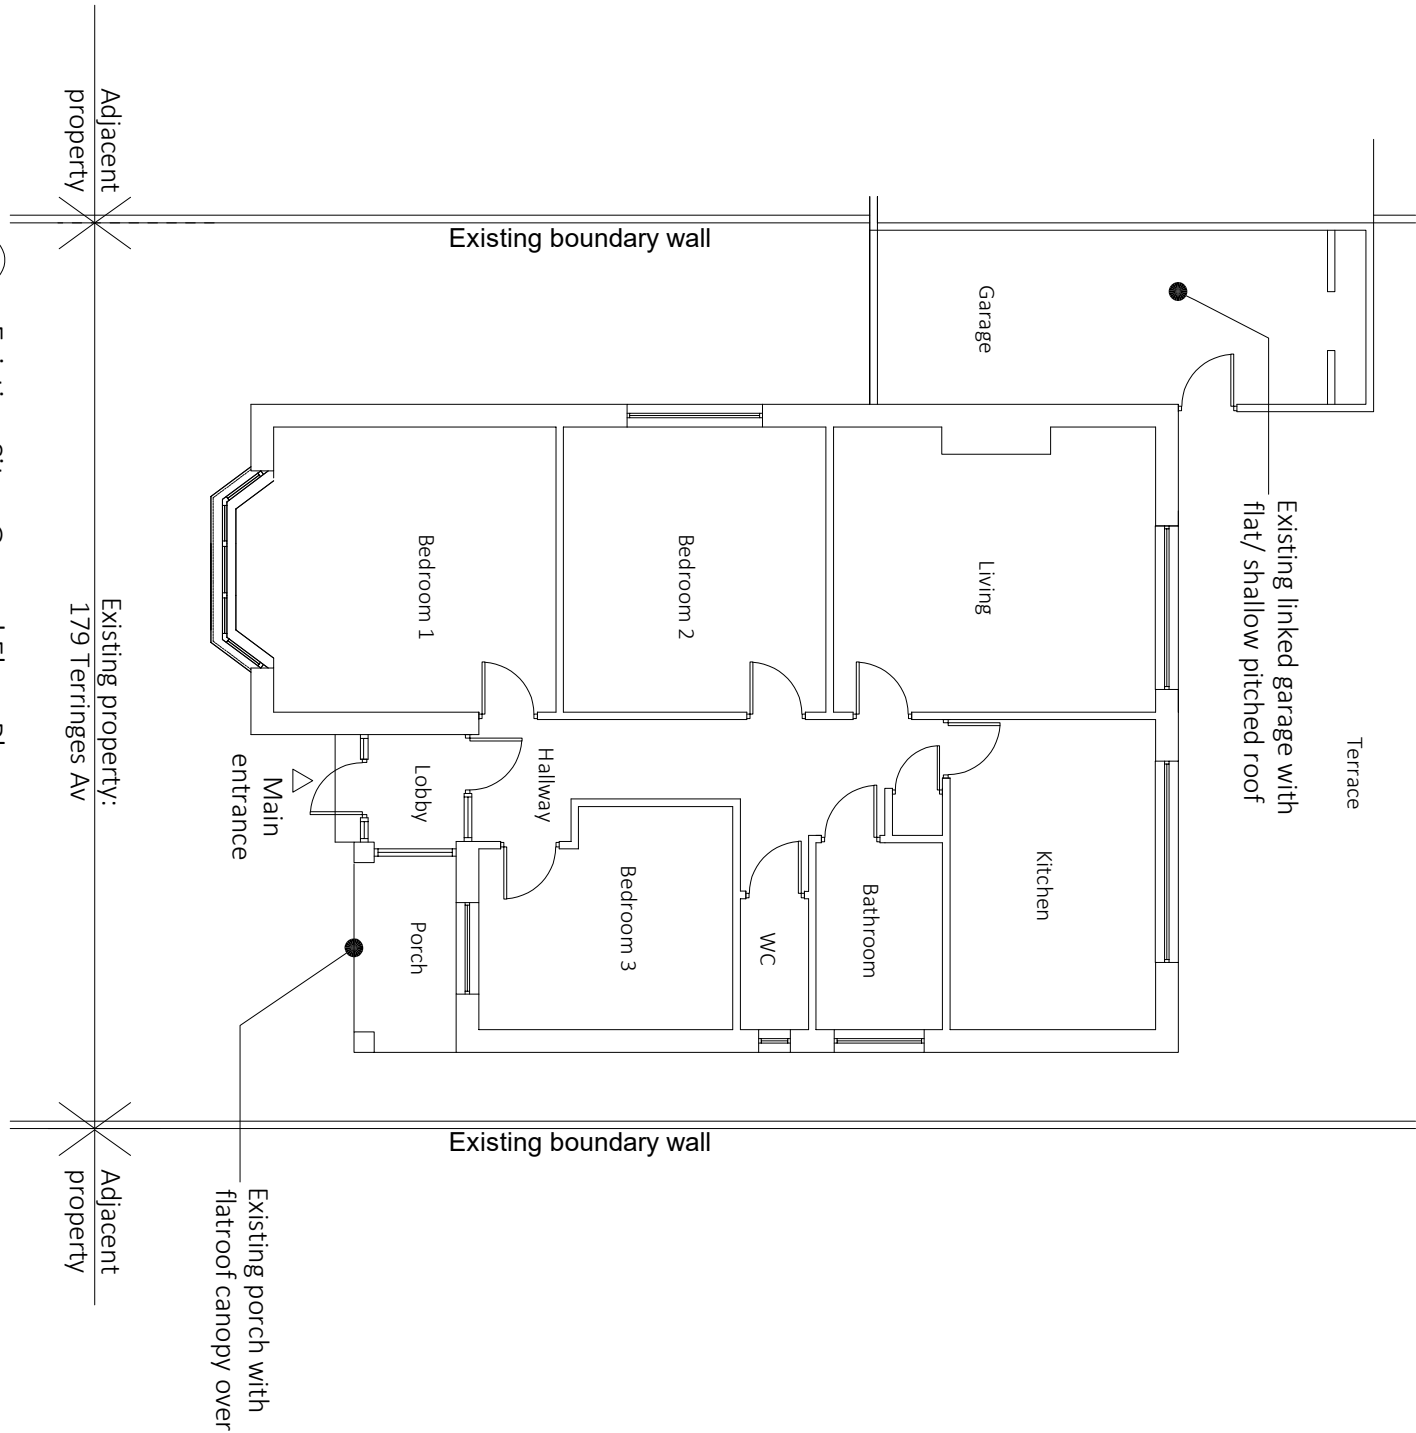

Key
Proposed walls
Existing walls

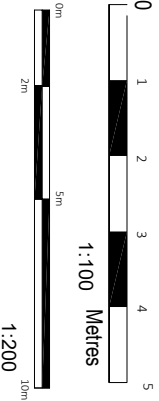

Details related to reflect planning
Validation requirements: 09.04.2026
No. Revision/Issue Date

studio15 architects
22 Beehive Lane Ferring West Sussex BN12 5NN
T: 01903 333998
mail@studio15architects.co.uk
www.studio15architects.co.uk

Client Name and Address
Deepak Divakaran
179 Terringes Avenue
Worthing BN13 1JS
Project Title
Proposed internal alterations
and extensions

Project	ARCH2025_DeV-R	Sheet
Date	28.12.2025	A101
Scale	as stated at A3	
PLANNING ISSUE		