


1:50

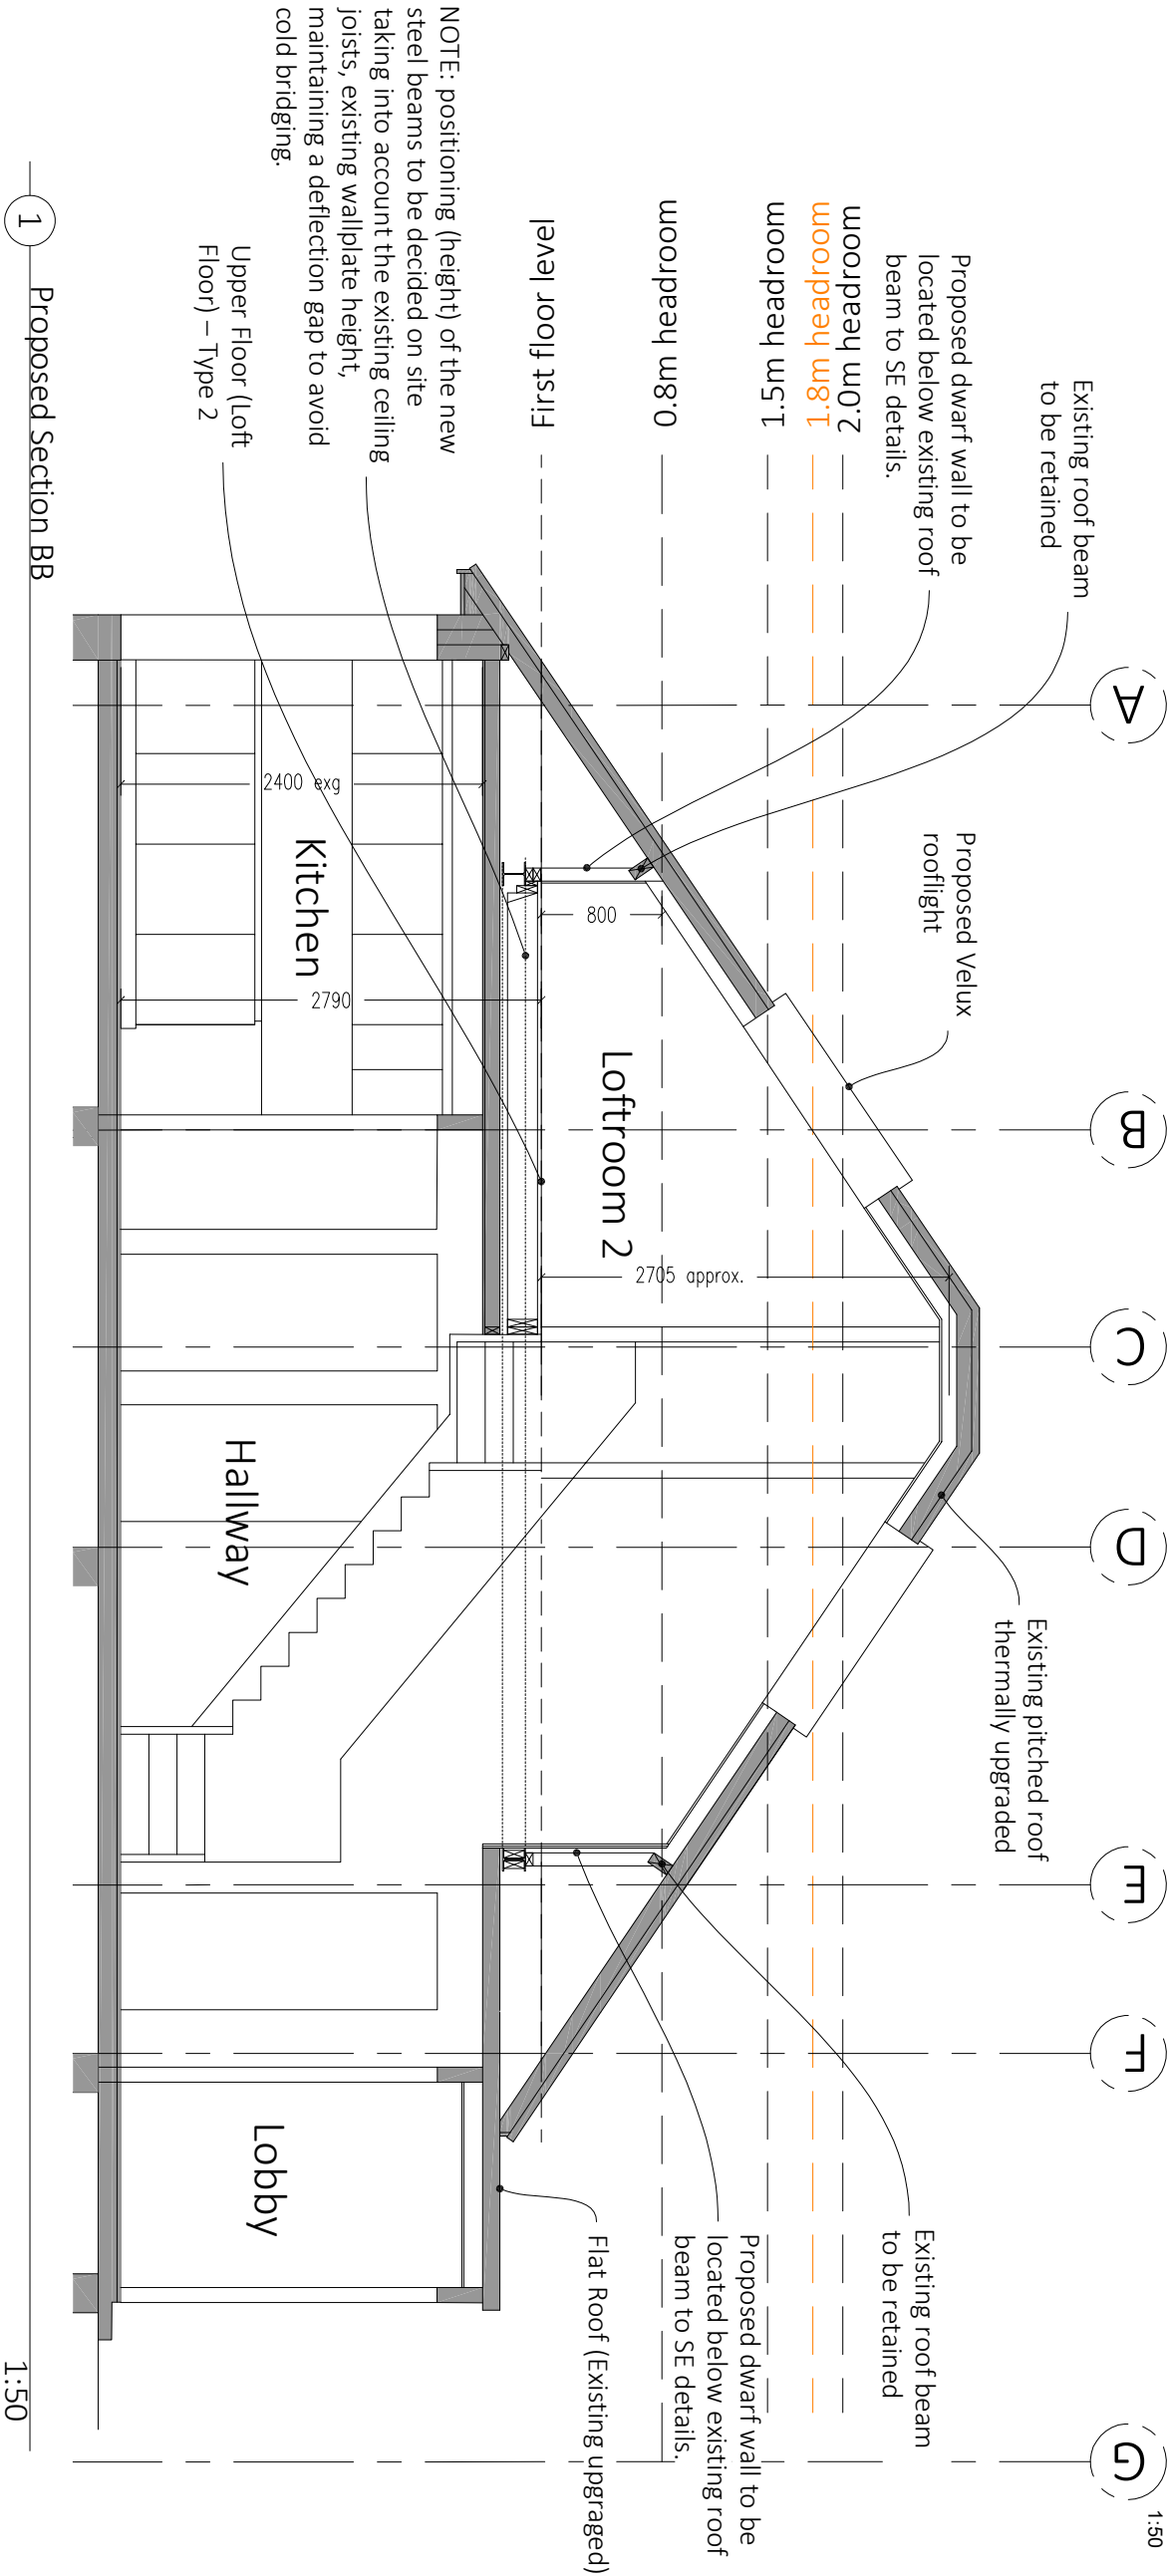

NOTE: positioning (height) of the new steel beams to be decided on site taking into account the existing ceiling joists, existing wallplate height, maintaining a deflection gap to avoid cold bridging.

Key

- Proposed Walls
- Existing walls
- Existing fabric to be removed

Details revised: Loft works removed from Phase 1, GF bathroom layout revised. 2026.03.24

A Details revised - Tender Issue 2026.03.19

No. Revision/Issue Date

studio15 architects

22 Beehive Lane Ferring West Sussex BN12 5NN  
T: 01903 333998  
mail@studio15architects.co.uk  
www.studio15architects.co.uk

Client Name and Address  
Deepak Divakaran  
179 Terringes Avenue  
Worthing BN13 1JS

Project Title  
Proposed internal alterations  
and of and extensions

|              |                 |        |
|--------------|-----------------|--------|
| Project      | ARCH2025_DeVi-R | Sheet  |
| Date         | 28.12.2025      | A206-B |
| Scale        | as stated at A3 |        |
| TENDER ISSUE |                 |        |