(A3)

ADUR & WORTHING PLANNING SERVICES	
PLAN	AWDM/0350/16
DATE VALID	- 8 MAR 2016

9 Annmill Avenue Lancing

Block Plan

1:500

0 5

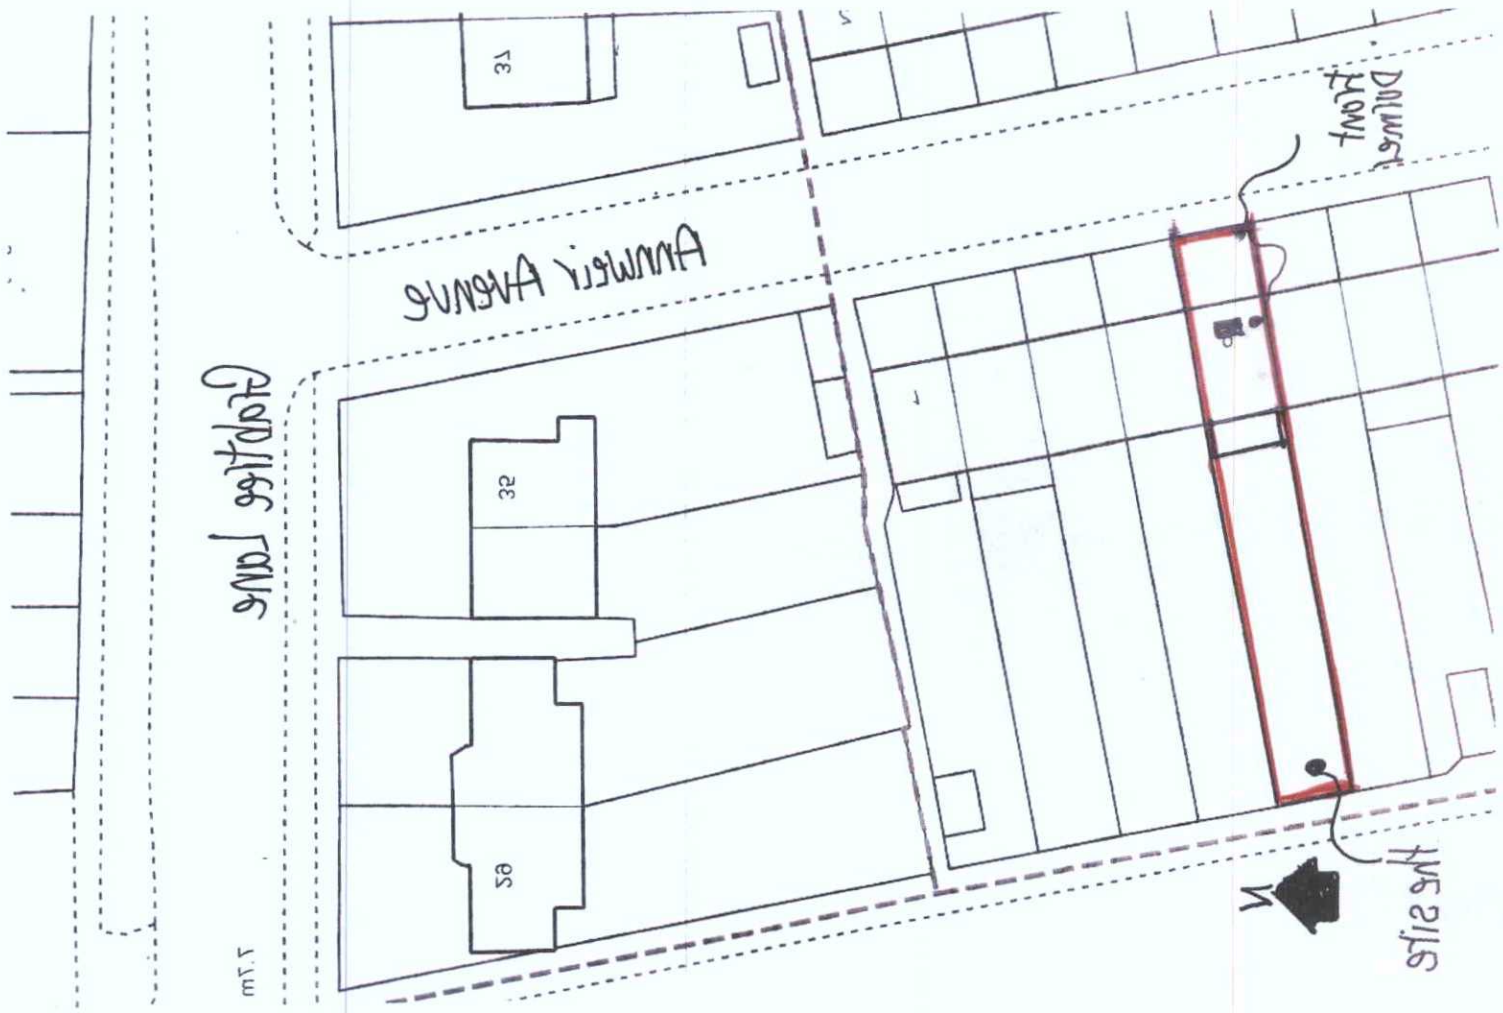

Site Location Plan

1:1250

0 30

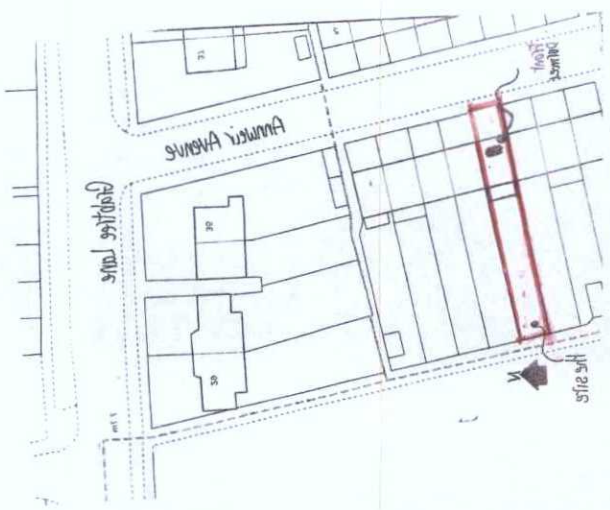

Mal Humphrey
MRICS MBEng
39 Northlease Drive
Hove, E. Sussex BN3 8PD
Mob. 07710558182
Email. mal_humphrey_uk@yahoo.co.uk