

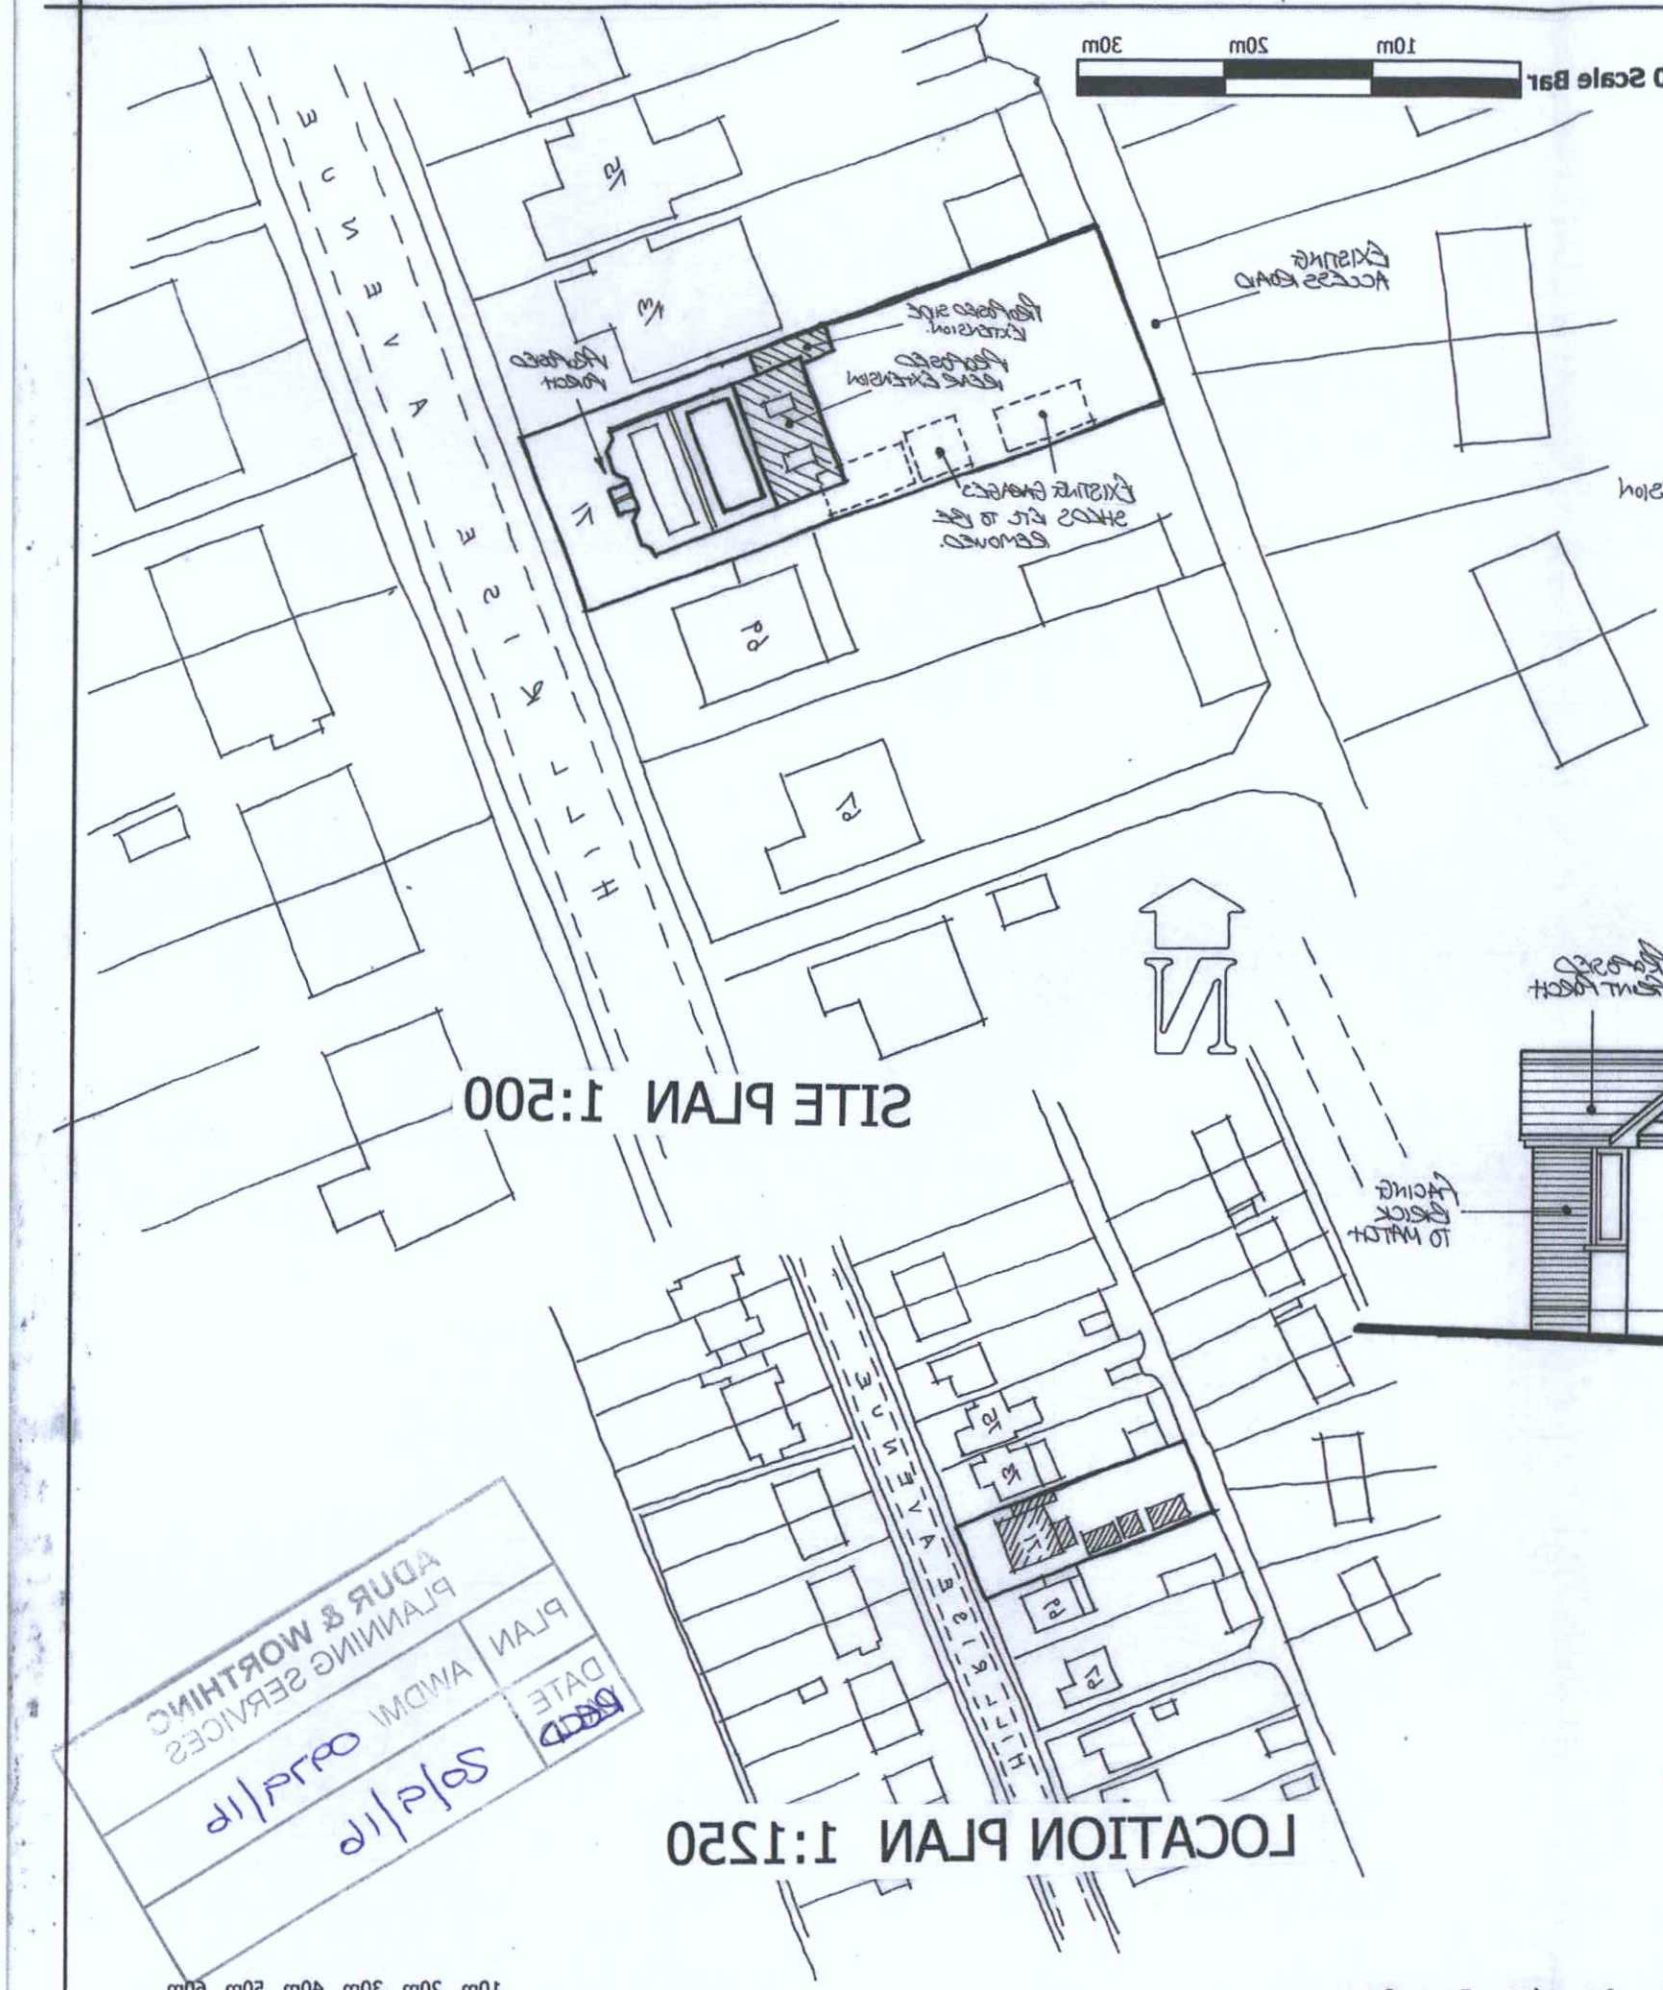


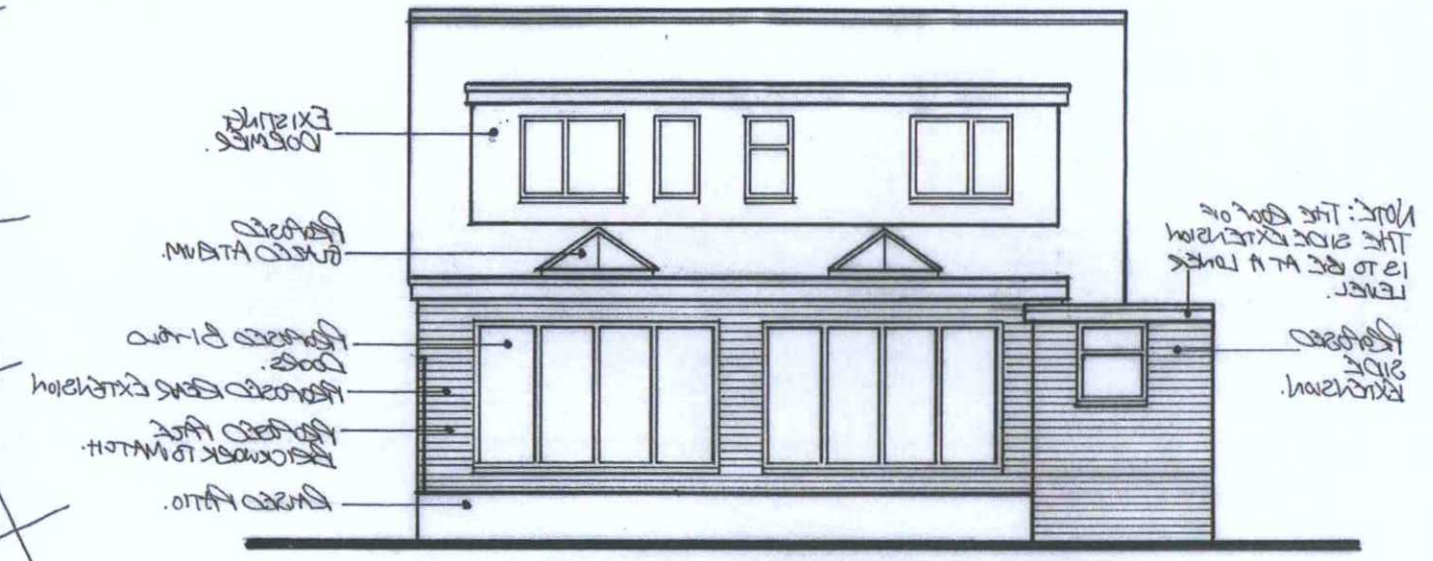

PROPOSED WEST ELEVATION 1:100

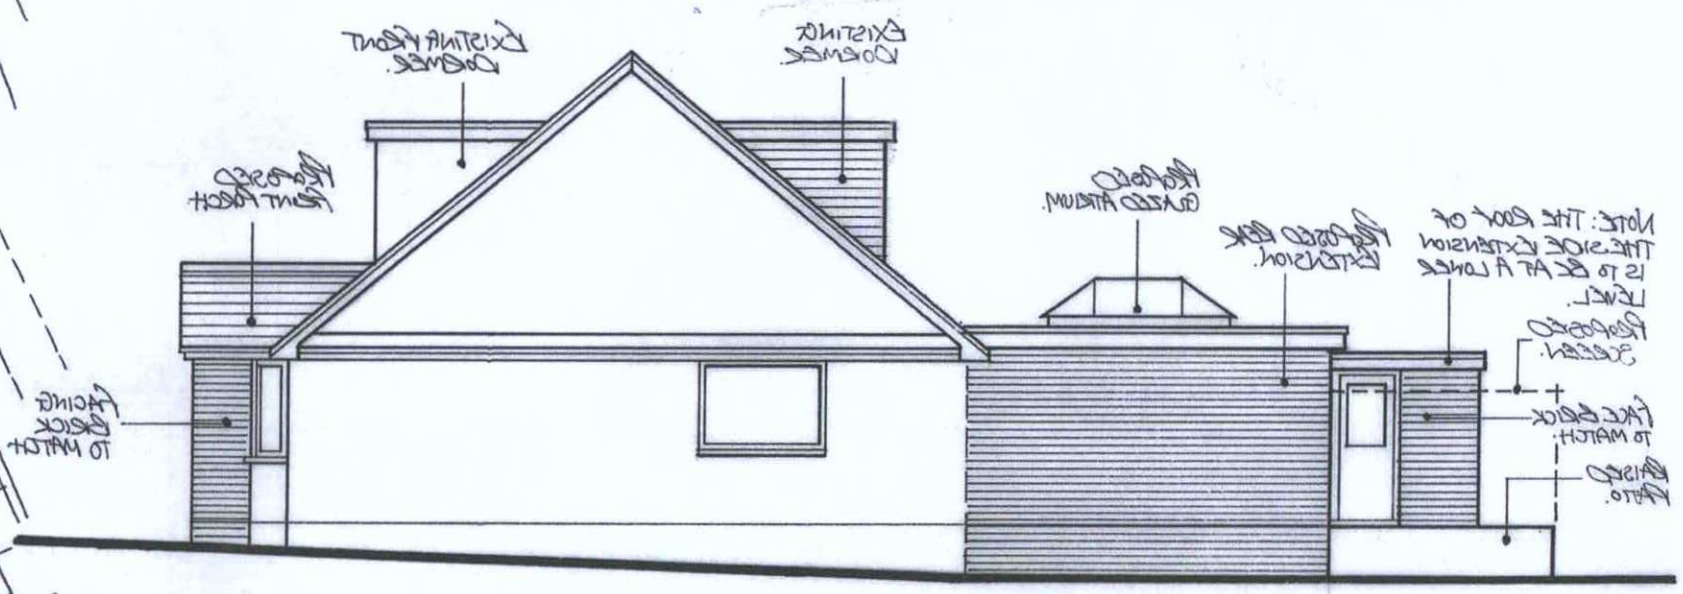

PROPOSED SOUTH ELEVATION 1:100

Revision A (26th Aug 2016): The dormer extension has been removed from the original proposal

Planning amendment B (8th Sept 2016)
Proposed 1.8m high privacy screen to be installed to the side of the new decking area to prevent overlooking.

1:100 Scale Bar
1m 2m 3m 4m 5m 6m

Date: **June 2016**	Scales: **As shown**	Paper size: A3	Dwg No: **AD-168-05** /A

Drawing title: Proposed single storey rear / side extensions, ~~rear dormer extension~~ and front porch

Address of works: 71 Hillrise Avenue, Sompting

architectural & quantity surveying services

attebury moore associates
Unit 1
Gosling Croft Business Park
Long Furlong
Clapham Worthing
West Sussex BN13 3UT

ADUR & WORTHING PLANNING SERVICES

PLAN	AMDM
DATE	26/9/16