


SECTION B:B 1:20

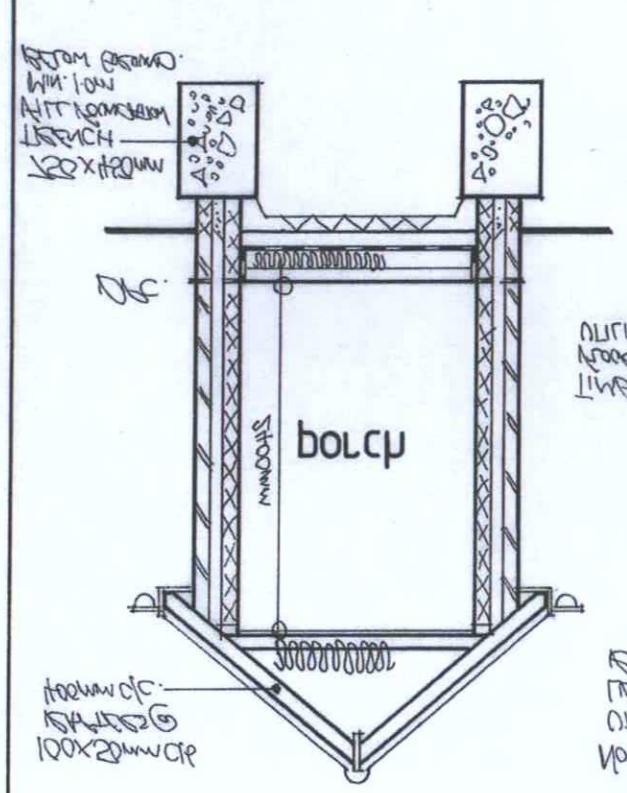

SECTION C:C 1:20

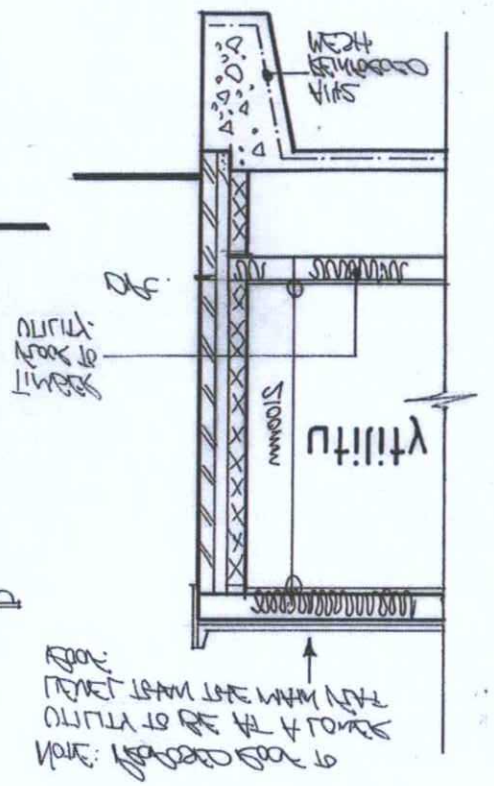


1:20 Scale Bar

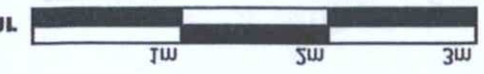

DATE	~~AMND~~ REVD 20/12/18
PLAN	AMDM 09/12/18
	PLANNING SERVICES ADUR & WORTHING

SECTION A:A 1:20

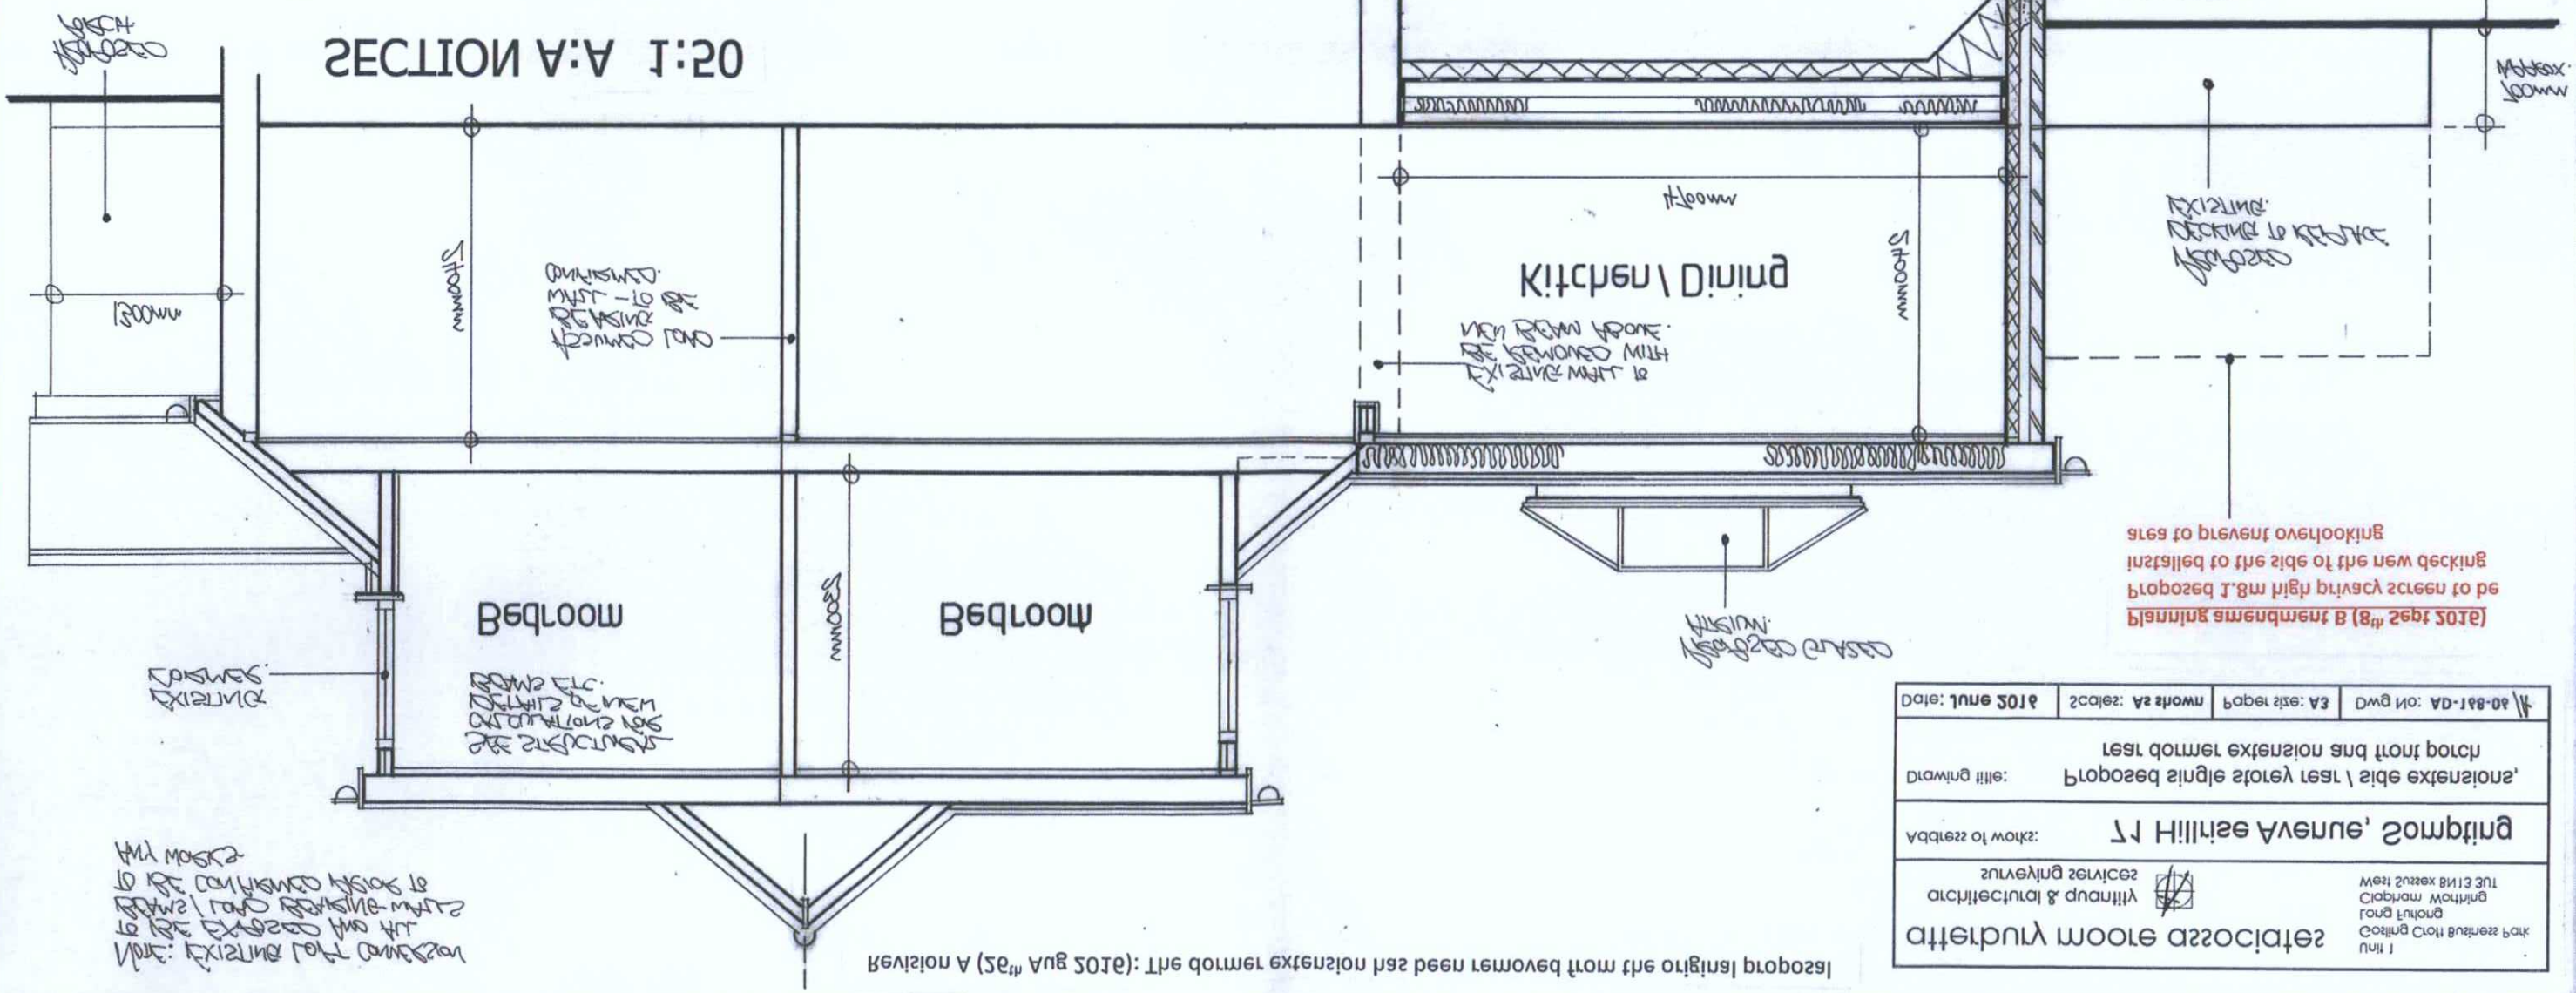
Kitchen \ Dining
Bedroom
Bedroom
3600mm
3600mm
4600mm
1200mm
Existing
Existing
Existing