97 OLD FORT ROAD, SHOREHAM BY SEA, BN43 5HA

Demolition of the existing bungalow and construction of a residential dwelling house

January 2023

Drawing Number 457/ A2/ 02A For Planning

Rev A : 1st March 2023 revision to rear ground floor layout

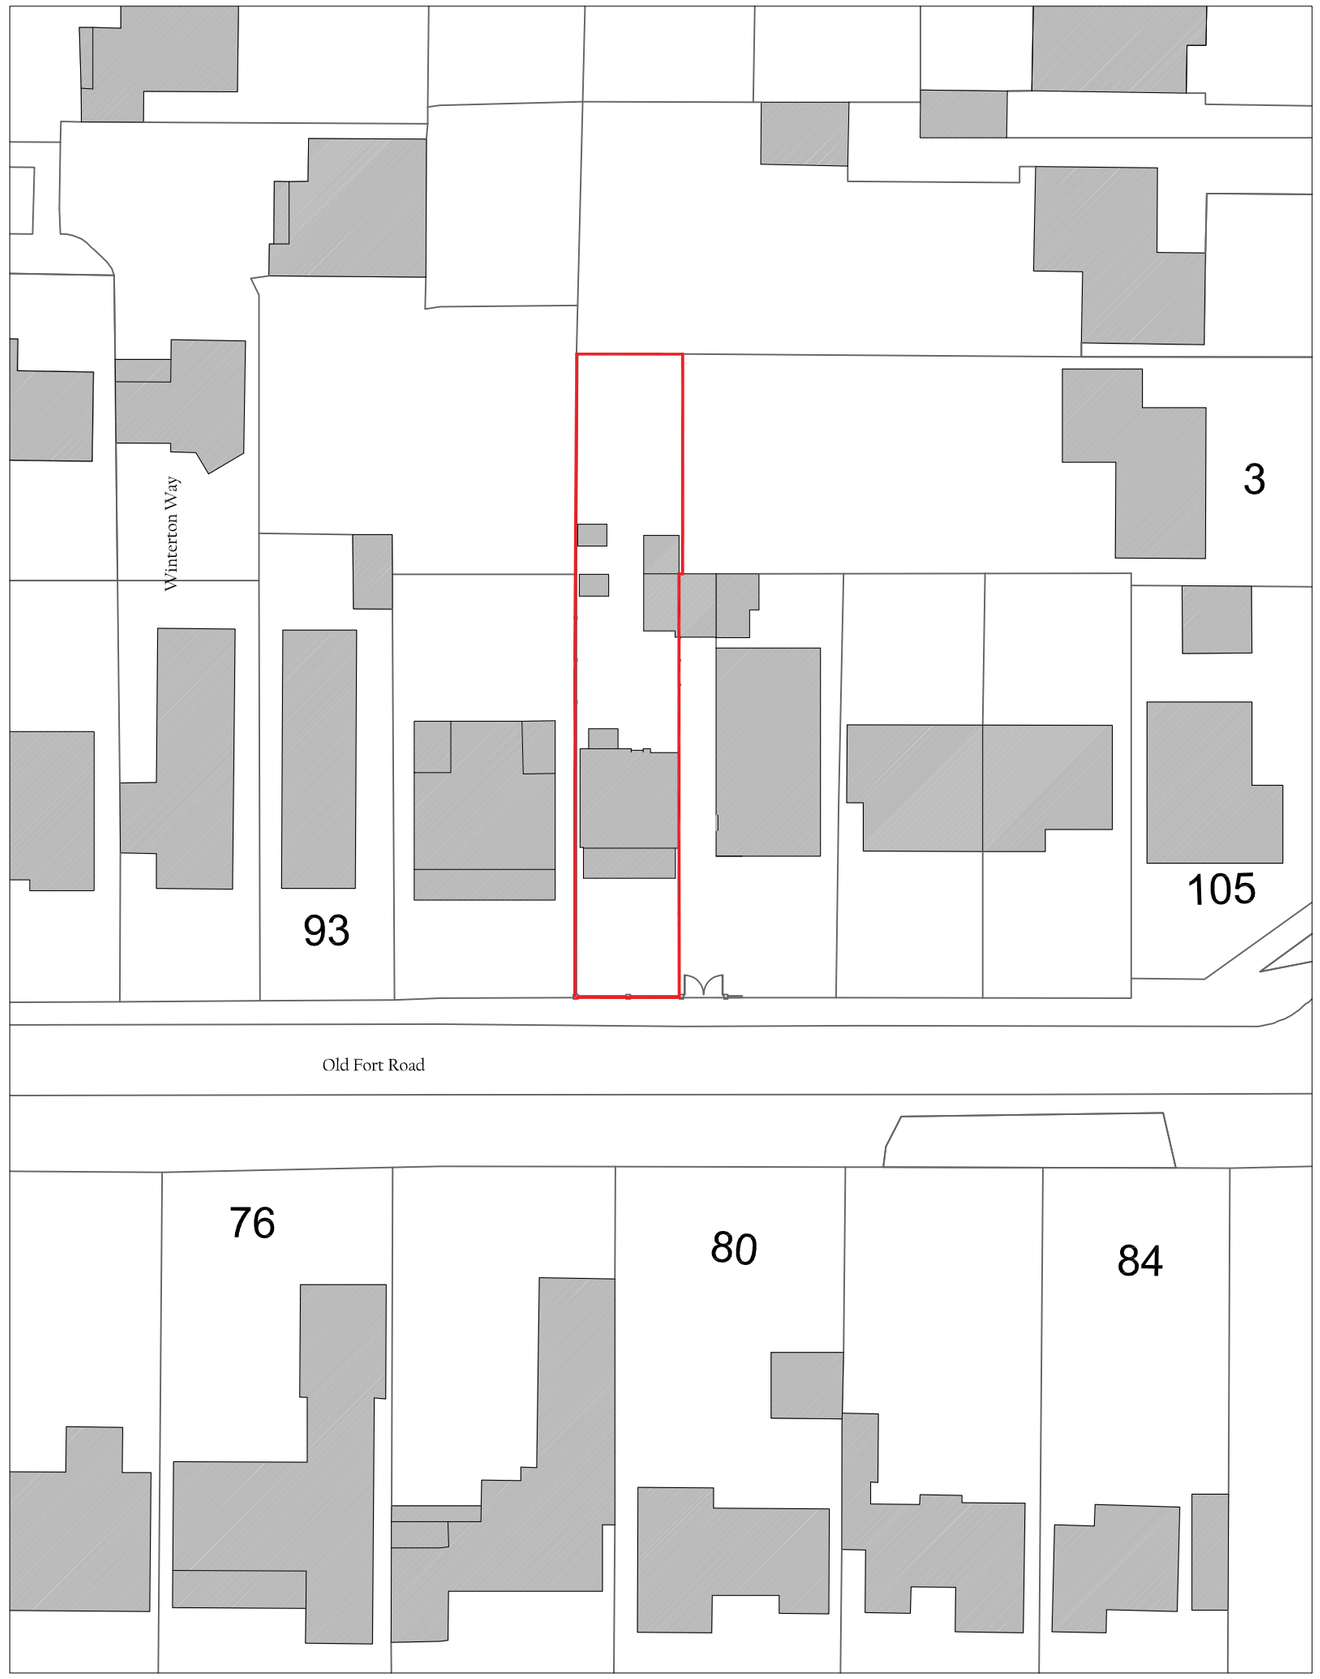

0 5 10 15 20 25

SCALE BAR 1:500

EXISTING BLOCK PLAN 1:500

Red line indicated Application Site Boundary

NB: Block plan is based on Ordnance Survey Information

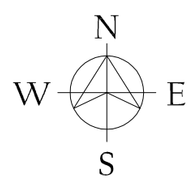



PROPOSED BLOCK PLAN 1:500

JAMES BRECKELL : ARCHITECT : ARB : RIBA

89 Old Fort Road, Shoreham by Sea, West Sussex, BN43 5HA Tel 07733 268 297, Email: james@breckell.co.uk