97 OLD FORT ROAD, SHOREHAM BY SEA, BN43 5HA

Demolition of the existing bungalow and construction of a residential dwelling house

January 2023

Drawing Number 457/ A2/ 04A For Planning

Rev A : 1st March 2023 revision to rear ground floor layout

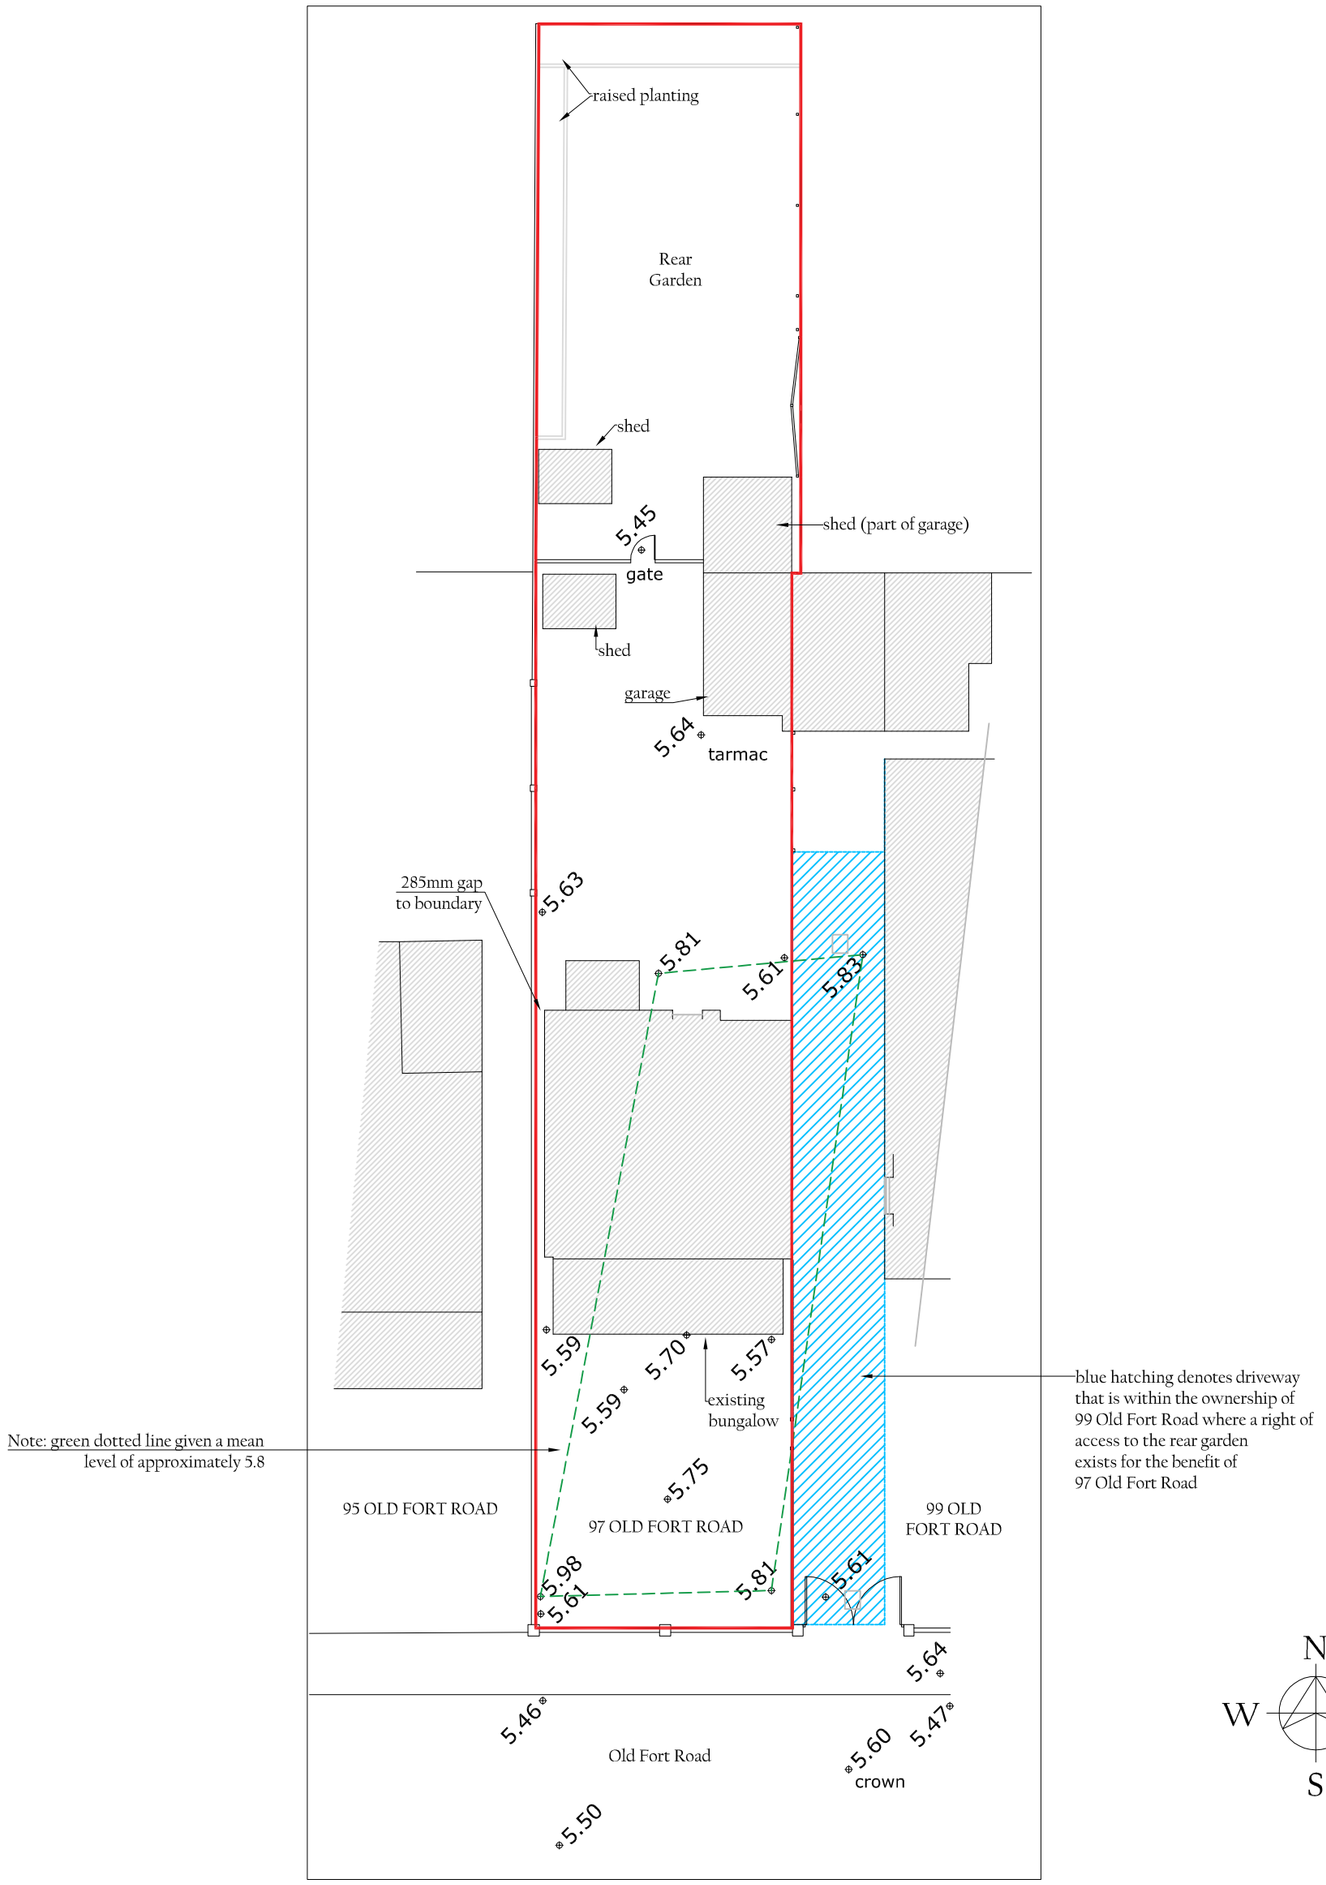

EXISTING SITE PLAN 1:200

Red line is the development site boundary

Levels are taken by digital survey

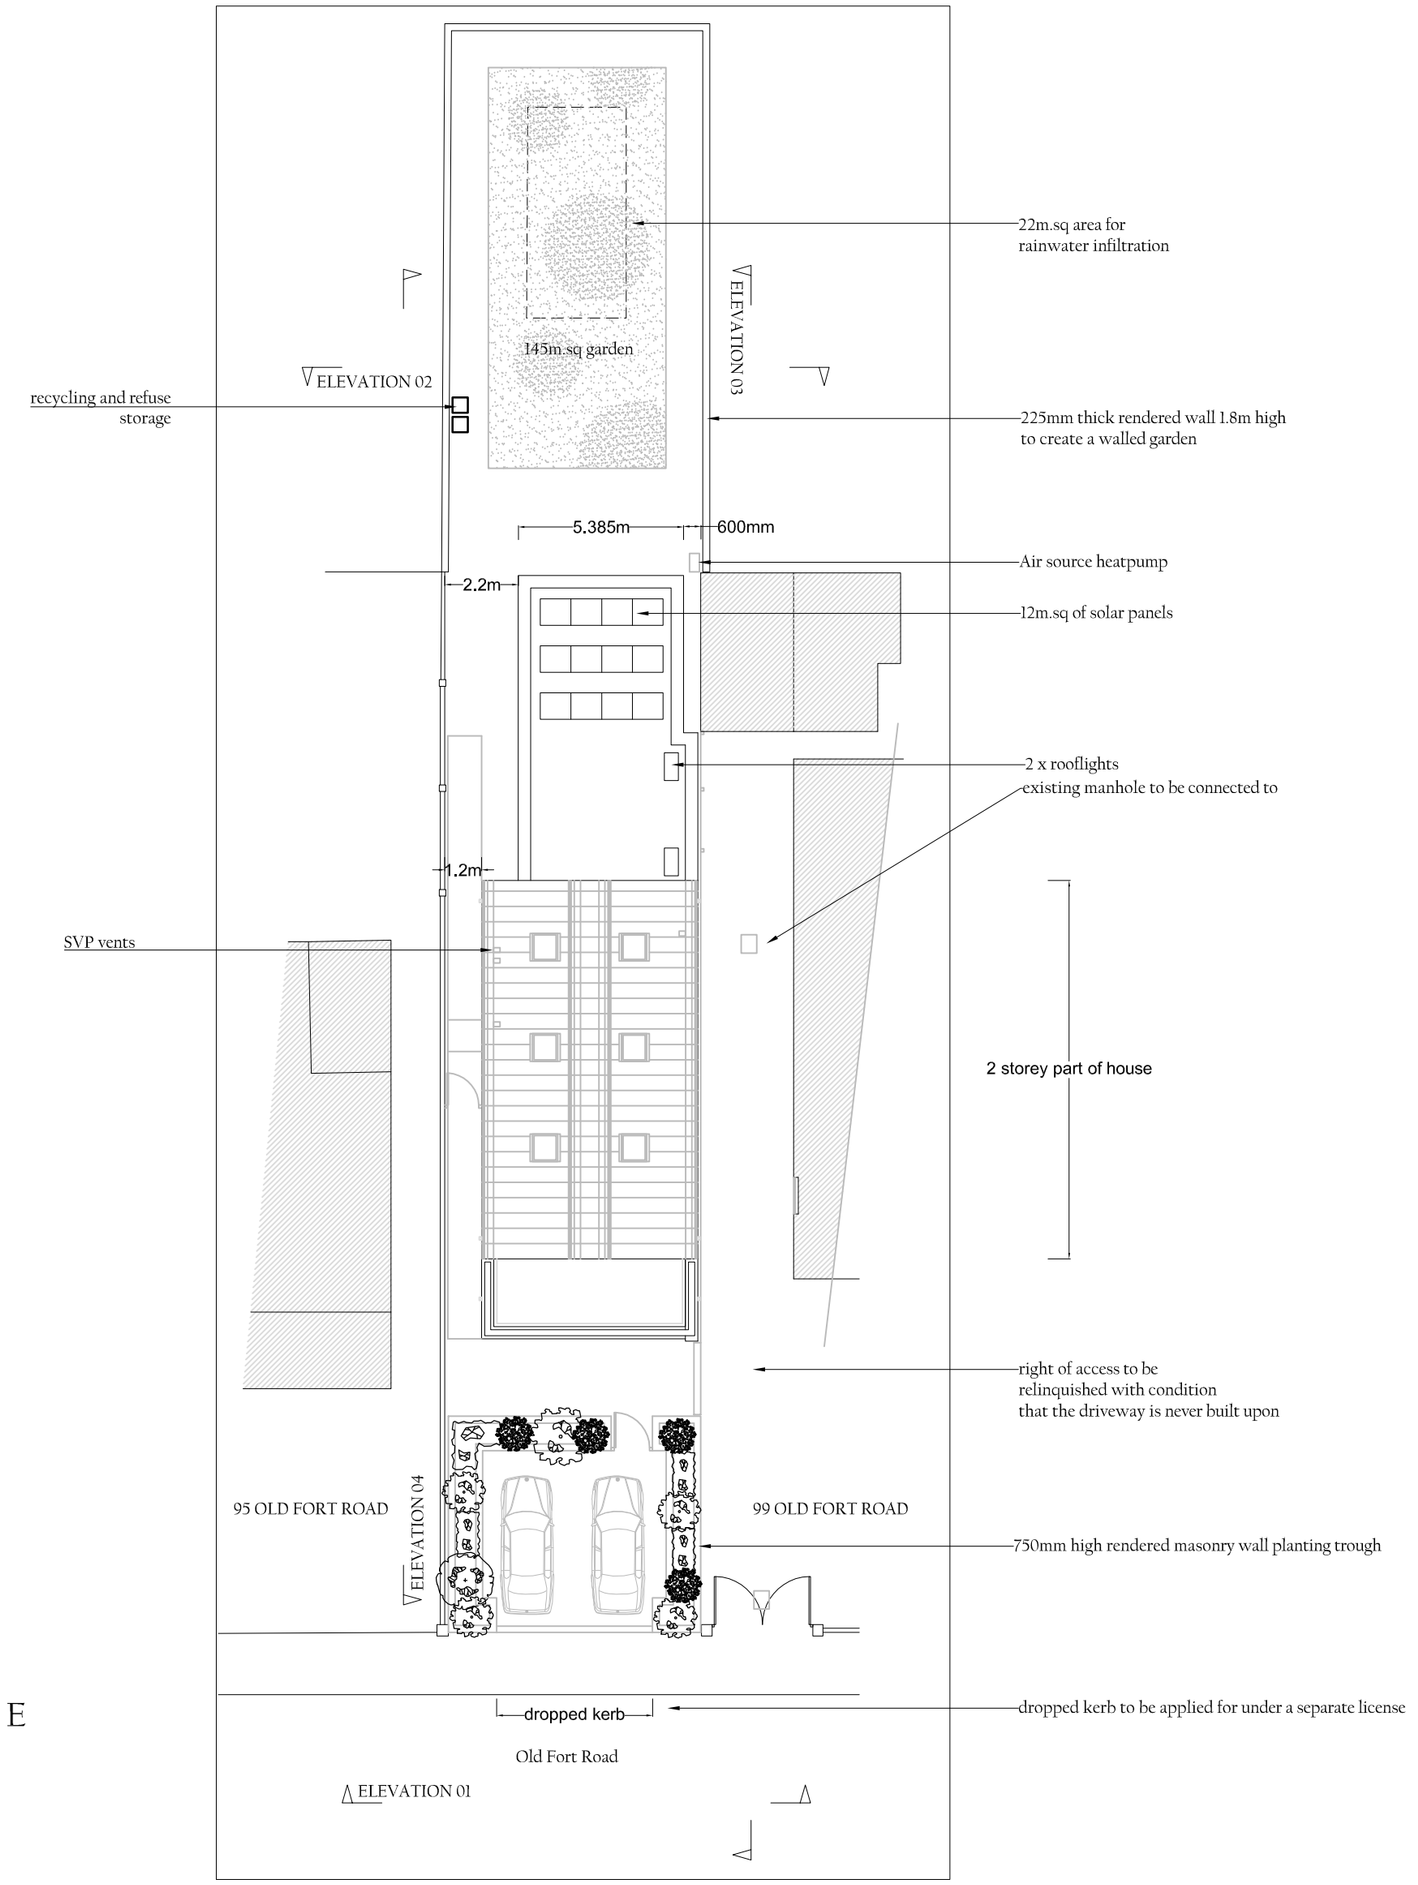

PROPOSED SITE PLAN 1:200

(Including roof plan)

JAMES BRECKELL : ARCHITECT : ARB : RIBA

89 Old Fort Road, Shoreham by Sea, West Sussex, BN43 5HA Tel 07733 268 297, Email: james@breckell.co.uk

0 2 4 6 8 10m

SCALE BAR 1:200