ADUR & WORTHING
PLANNING SERVICES
PLAN AWDM/1261/13
DATE VALID 17 DEC 2013

Existing Wall Frontage to;
53 Cross Road,
Southwick,
West Sussex
BN42 4HG

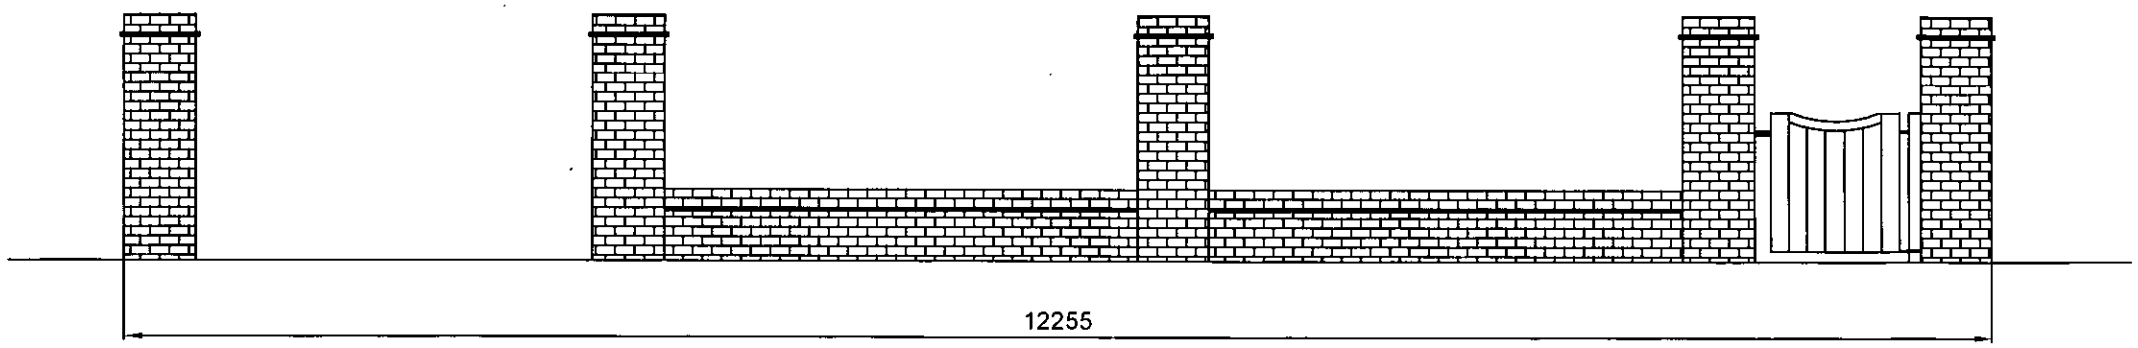

Proposed Wall Frontage to;
53 Cross Road,
Southwick,
West Sussex
BN42 4HG

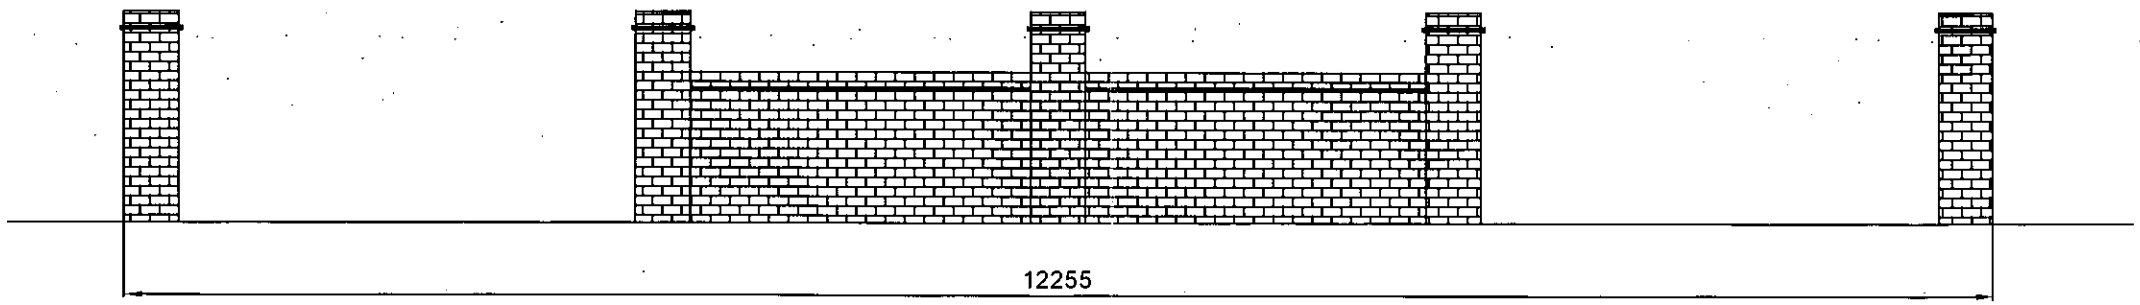

Scale
0 500 1000

Rev.	DCN	Description of Change	Eng.	Date

All dimensions in mm

Scale 1:50
DO NOT SCALE FROM DRAWING
A3
Third Angle

© This Drawing and Design must not be copied or handed to any Third Party without the permission and remains the property of:-
R . West
53 Cross Road, Southwick, West Sussex BN42 4HG.
Tel 01273 770540 Email - rob.west13@ntlworld.com

Title 53 Cross Road
Driveway & Walls

Drawing Number
19-11-2013

Drawn	RW
Checked	DT
Approved	-
Sheet	1
Sheets	2

C:\Documents and Settings\Dave T\Desktop\Driveway and Walls in mm.dwg, 22/11/2013 17:40:27