DO NOT SCALE FROM THIS DRAWING

1m 2m 3m 4m 5m 6m 7m 8m 9m 10m

1:50 Scale Bar

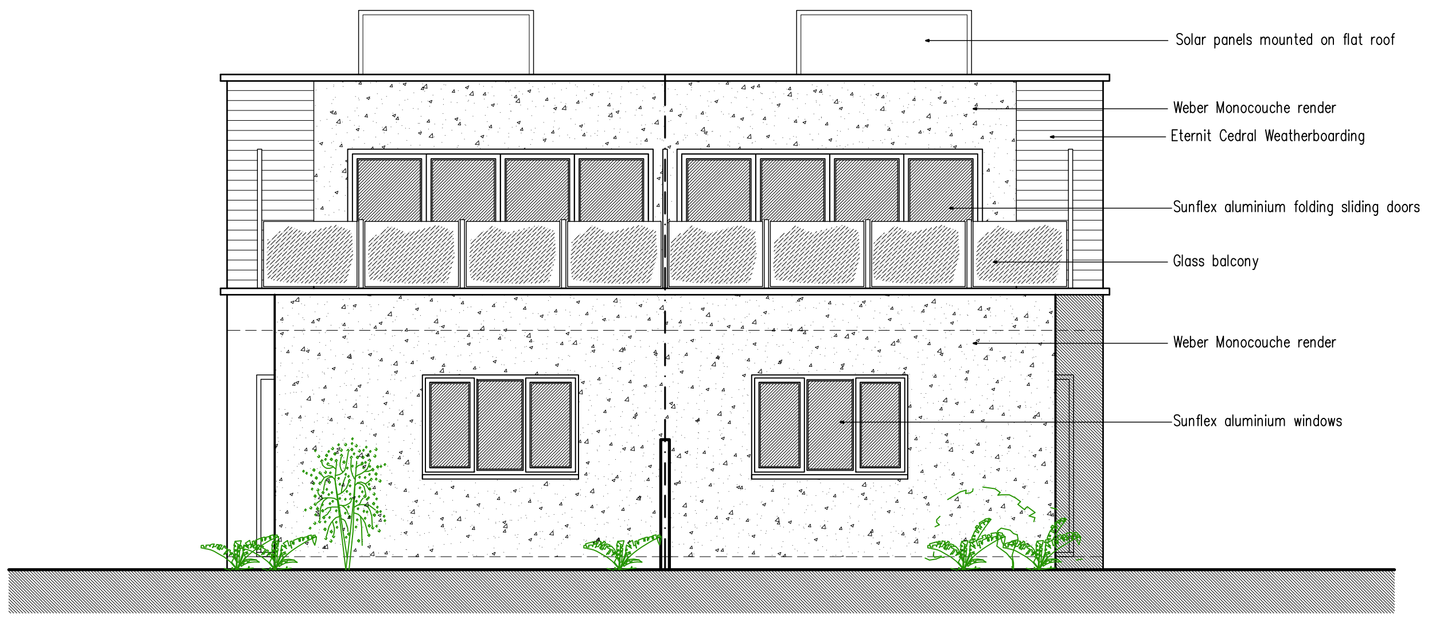

South Elevation

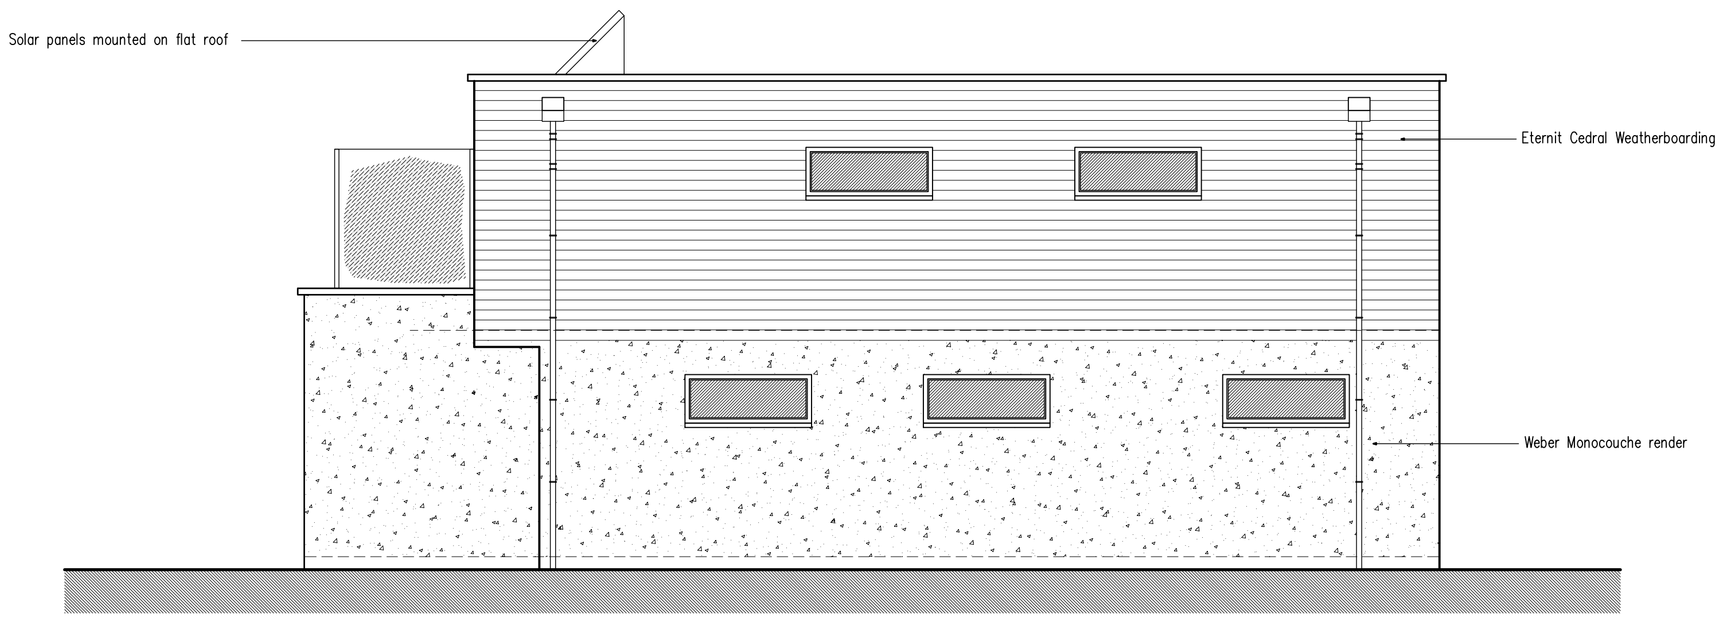

East Elevation

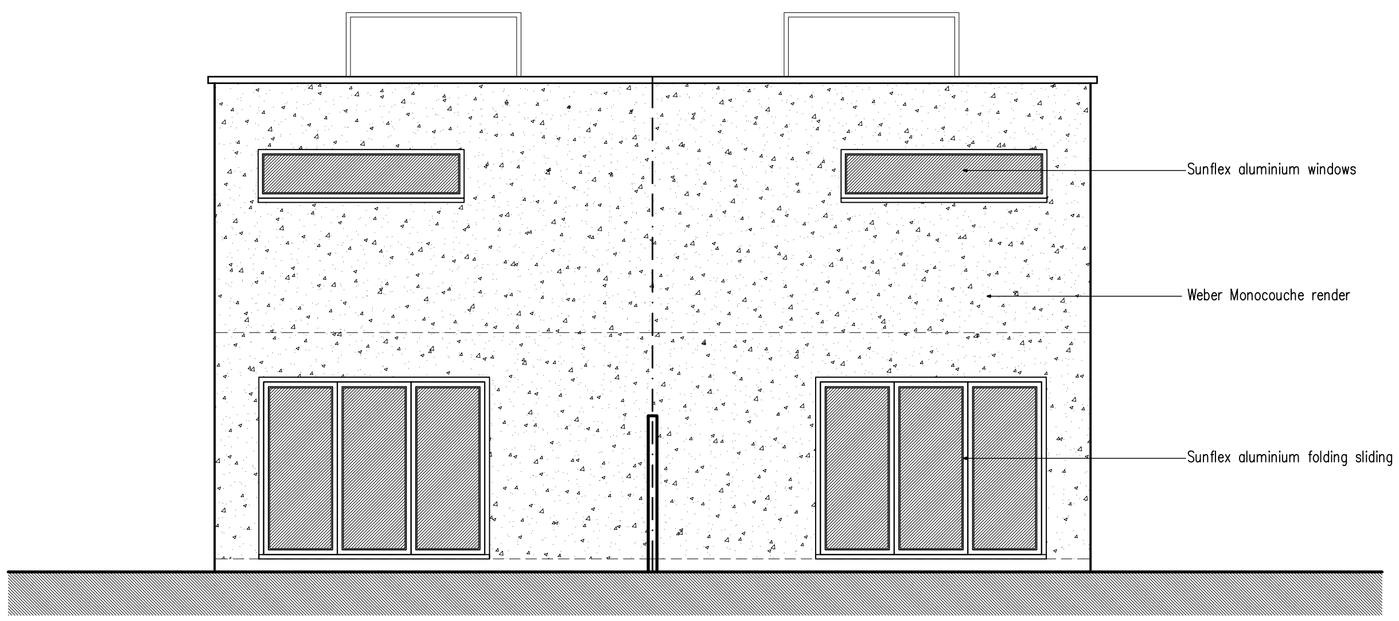

North Elevation

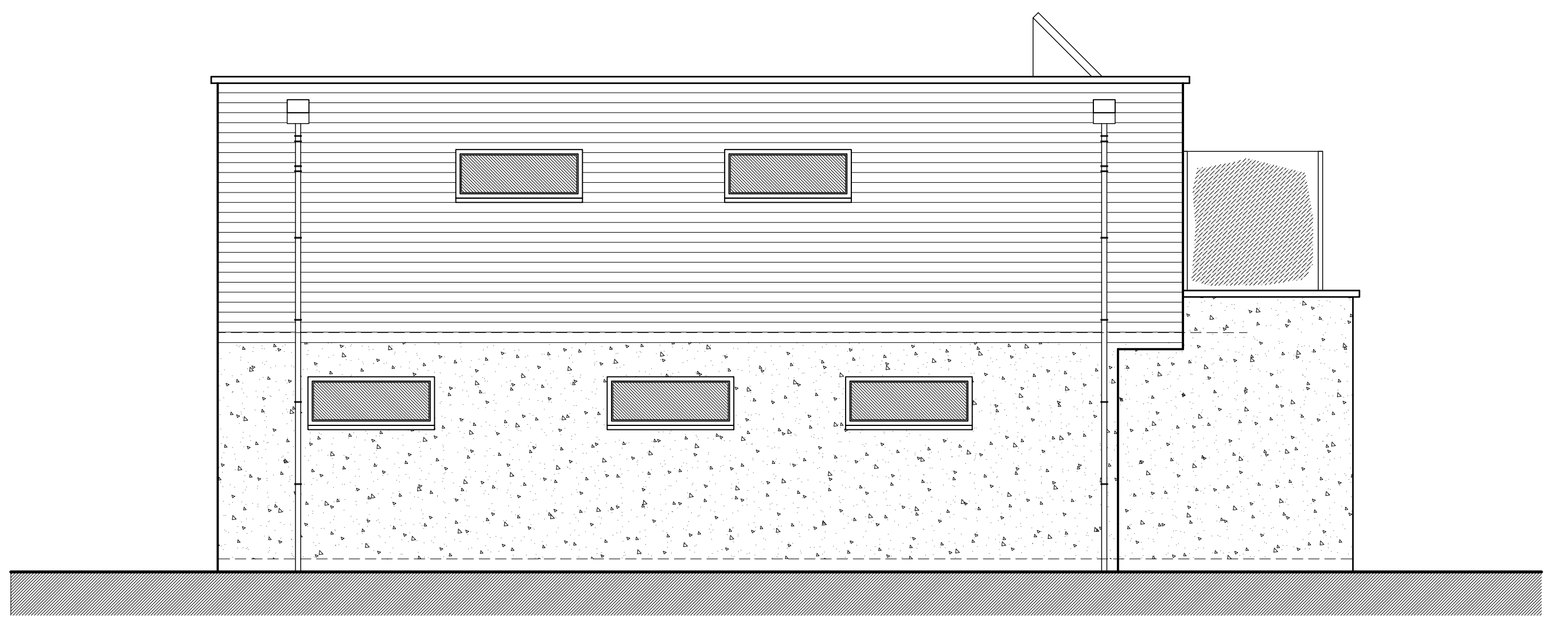

West Elevation

D	14.6.12	Weatherboarding returned around front elevation
C	29.5.12	First floor reduced
B	15.5.12	First floor amended
A	10.4.12	Ground floor front windows changed, solar panels added

Proposed Development At: 43 Old Fort Road, Shoreham-By-Sea, West Sussex

rja Planning & Building Consultants Ltd.
16 Greenacres
Shoreham-By-Sea
West Sussex
BN43 5WY
t/f: 01273 467297 mob: 07971 375739
e: rex@rjapbc.co.uk web: www.rjapbc.co.uk

Chartered Institute of Architectural Technologists

PROJECT: 43 Old Fort Road Shoreham-By-Sea

DRAWING TITLE: Proposed Elevations

CLIENT: Paragon Homes & Design Ltd

DWG NO: 11372-02

REVISION: D

SCALE: 1:50 @ A1

DATE: 15.2.2012

DRAWN: rex