DO NOT SCALE FROM THIS DRAWING

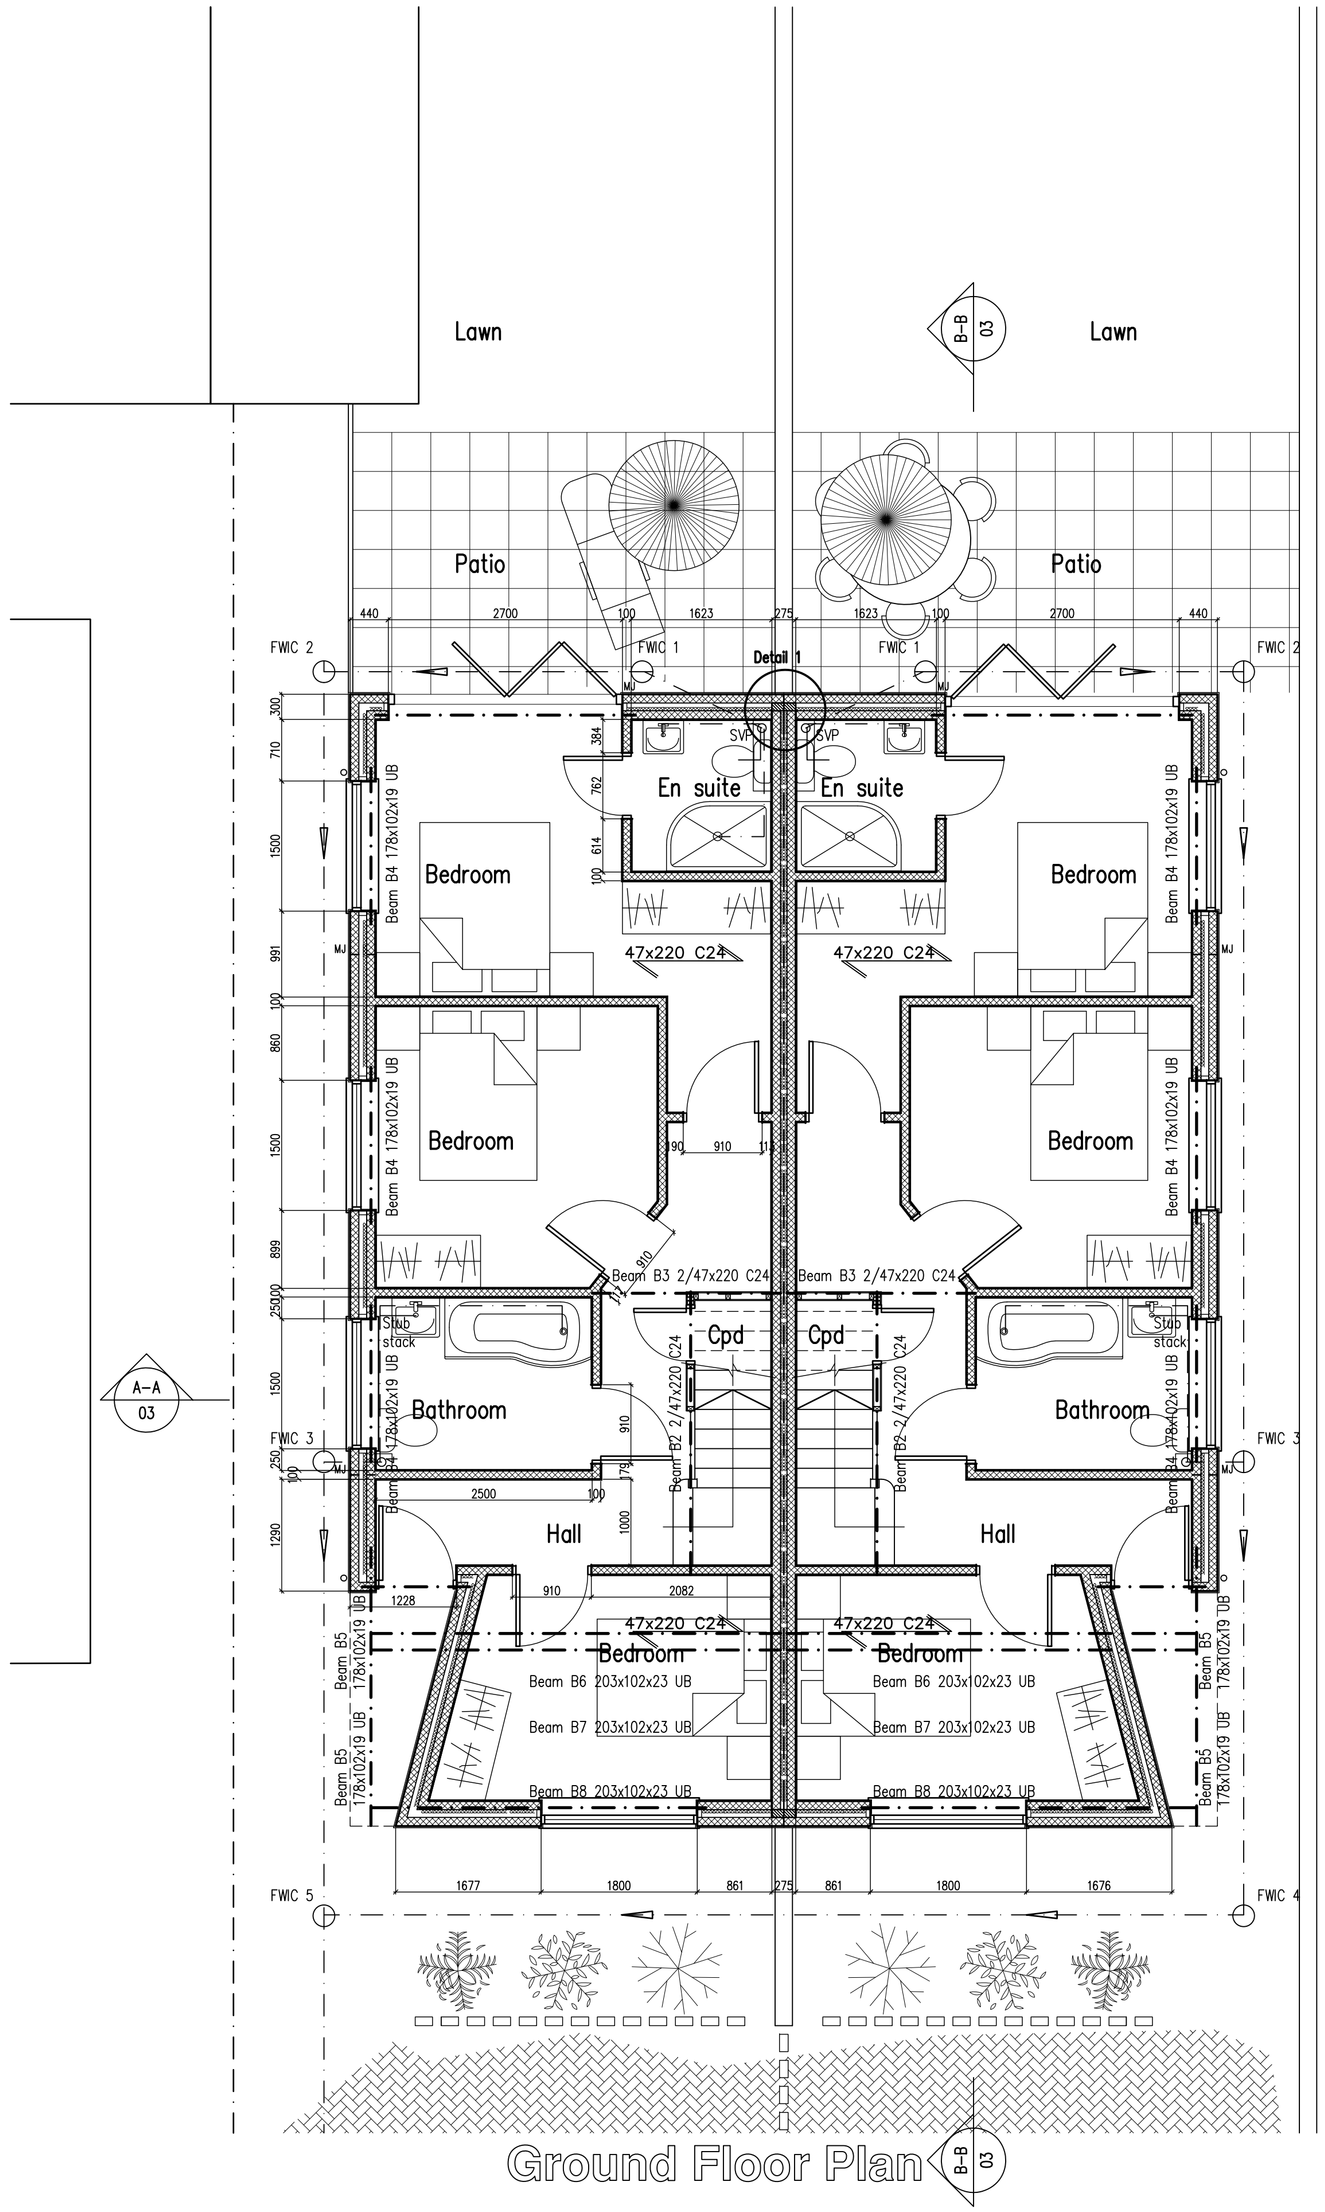

Ground Floor Plan B–B 03

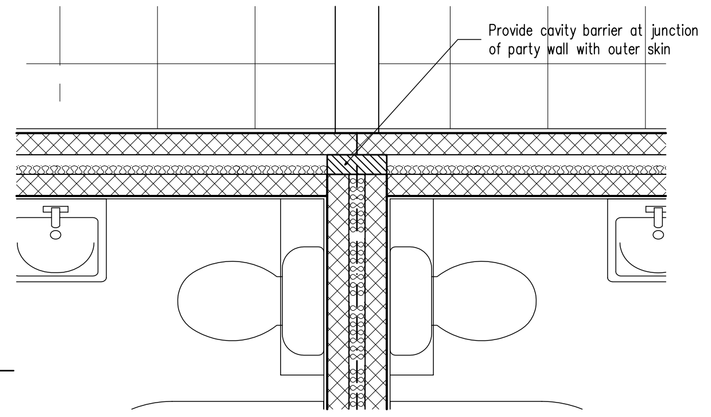

Detail 1

1m 2m 3m 4m 5m 6m 7m 8m 9m 10m
1:50 Scale Bar

B–B *

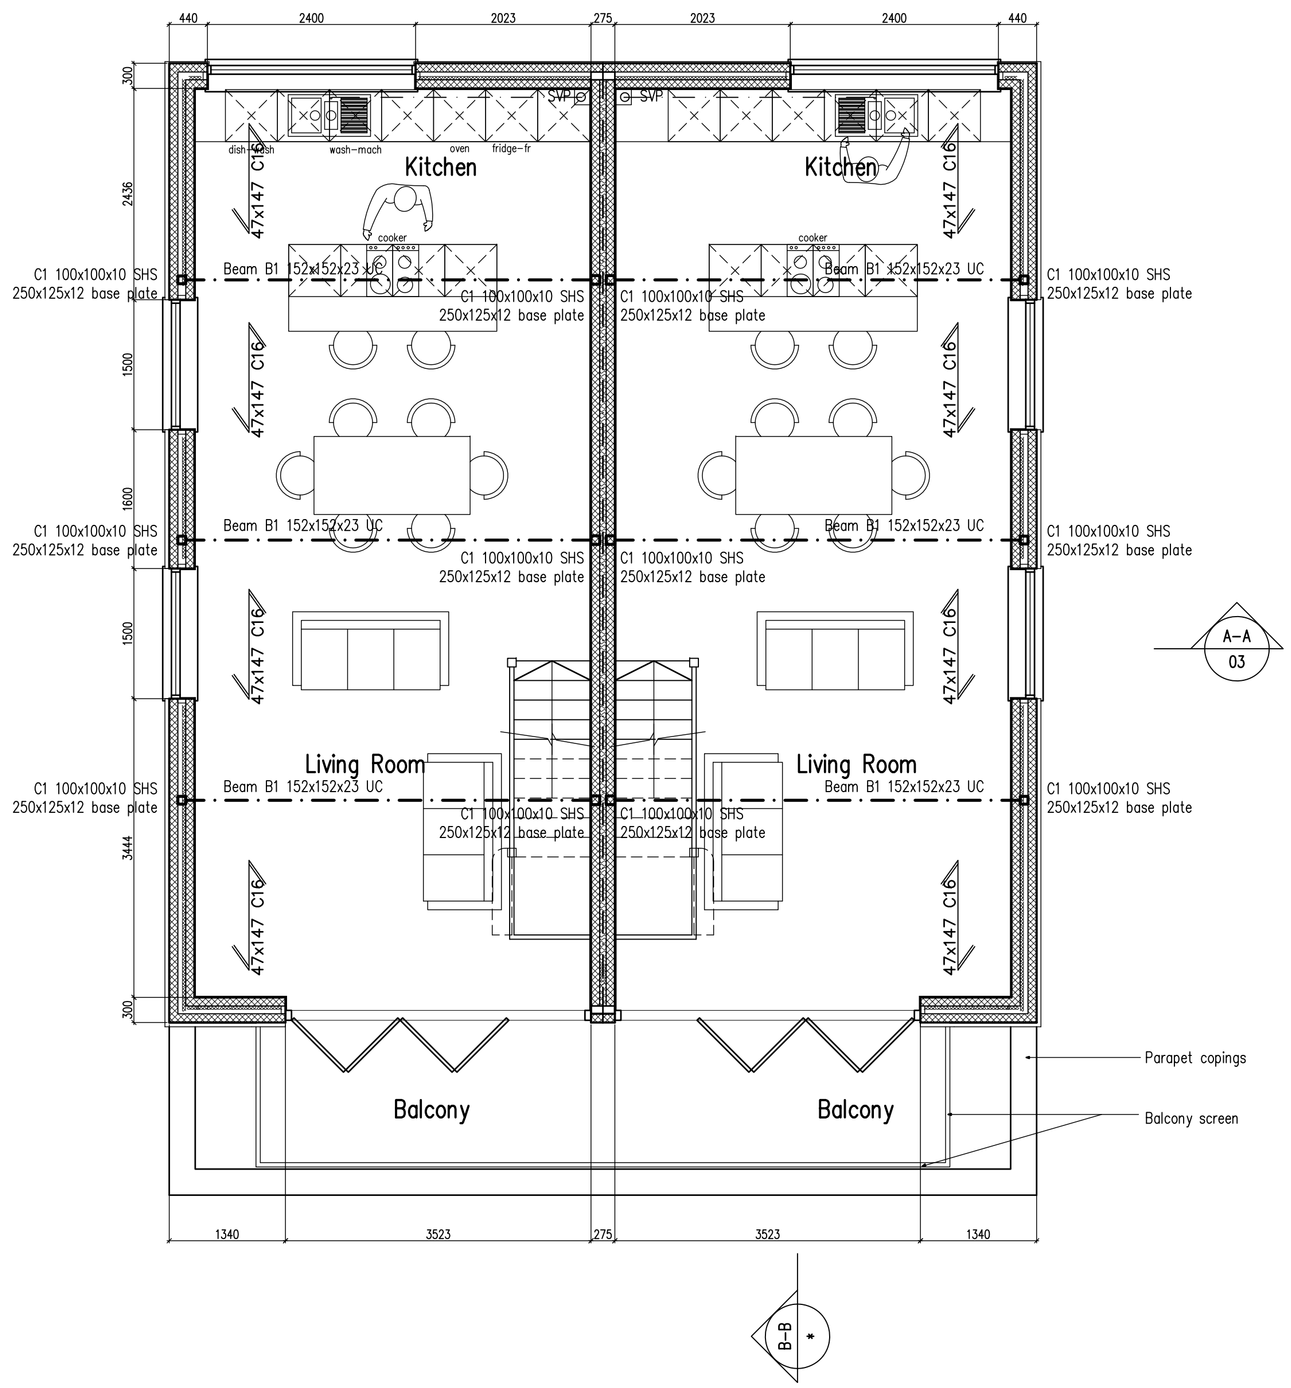

First Floor Plan

G	14.6.12	Width of first floor balcony reduced
F	14.6.12	Balcony screen indicated on first floor plan
E	29.5.12	First floor reduced
D	15.5.12	First floor amended
C	10.4.12	Ground floor front bedroom windows changed
B	2.4.12	BCO requirements added
A	13.3.12	Engineer's details added

Proposed Development At: 43 Old Fort Road, Shoreham-By-Sea, West Sussex

rja Planning & Building Consultants Ltd.
16 Greenacres
Shoreham-By-Sea
West Sussex
BN43 5WY
t/f: 01273 467297 mob: 07971 375739
e: rex@rjapbc.co.uk web: www.rjapbc.co.uk

Chartered Institute of Architectural Technologists

PROJECT: 43 Old Fort Road Shoreham-By-Sea
DRAWING TITLE: Proposed Floor Plans
CLIENT: Paragon Homes & Design Ltd
DWG NO: 11372-01
REVISION: G
SCALE: 1:50 @ A1
DATE: 15.2.2012
DRAWN: rex