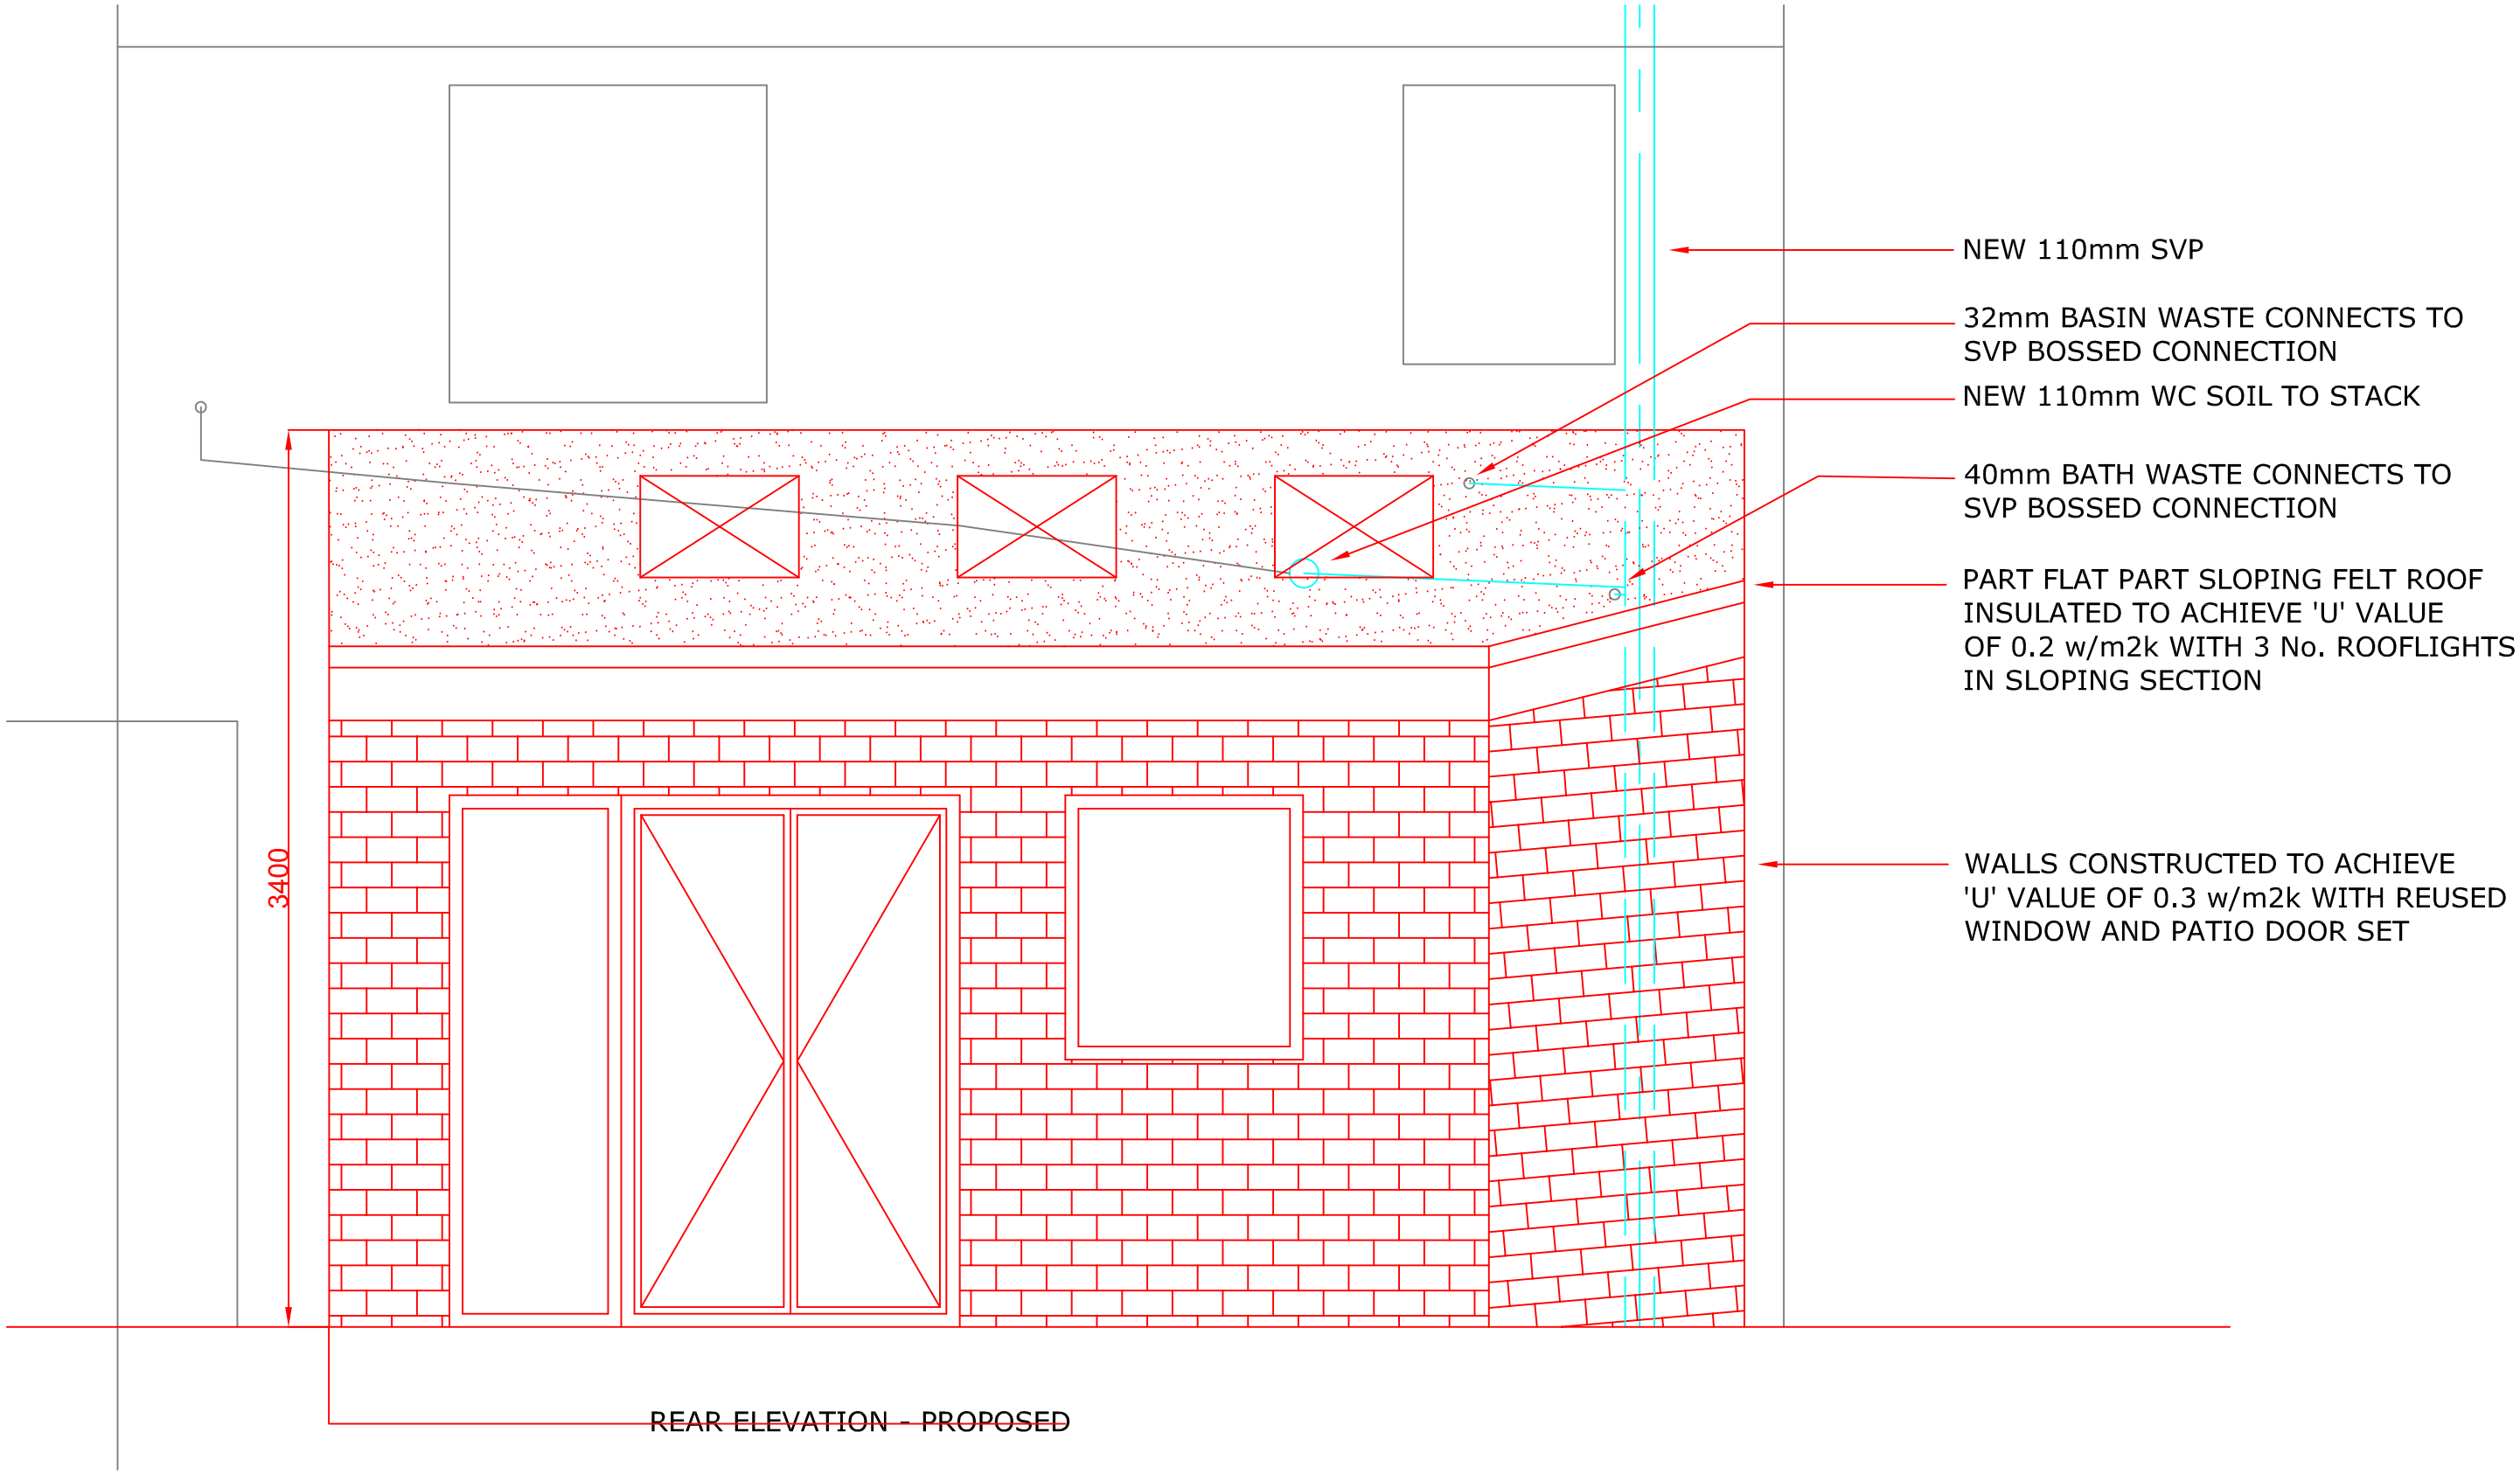


REAR ELEVATION - PROPOSED

Client: Mr & Mrs Hutchinson			Title: Proposed rear elevation		Issue: **PLANNING APPROVAL**		
					Drawn By: JC	Checked / Date	Approved / Date
Project: 131 Manor Hall Road Southwick	P1	17.11.10	Revised to Planning comments		Scale: 1:25 @ A3		Date: Sept 2010
	P0	23.09.10	Planning Issue		DRG. No. MHR 004		REV: P1
	Rev	Date	Description				

J4MES
J4 MECHANICAL ENGINEERING SERVICES