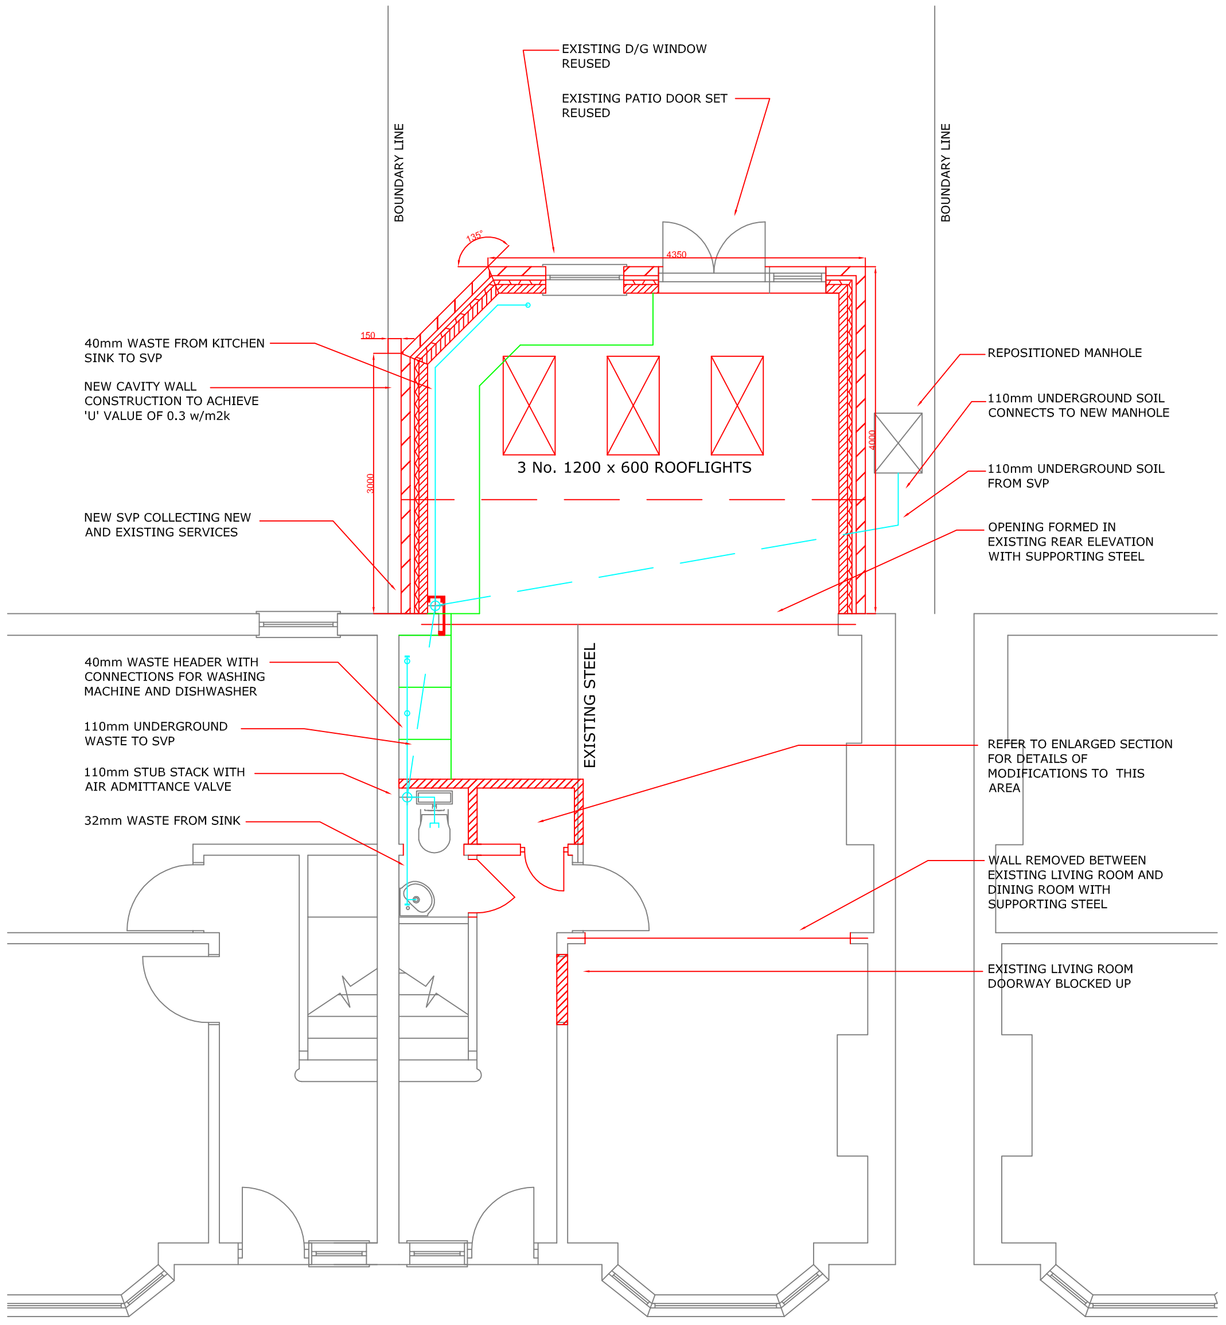
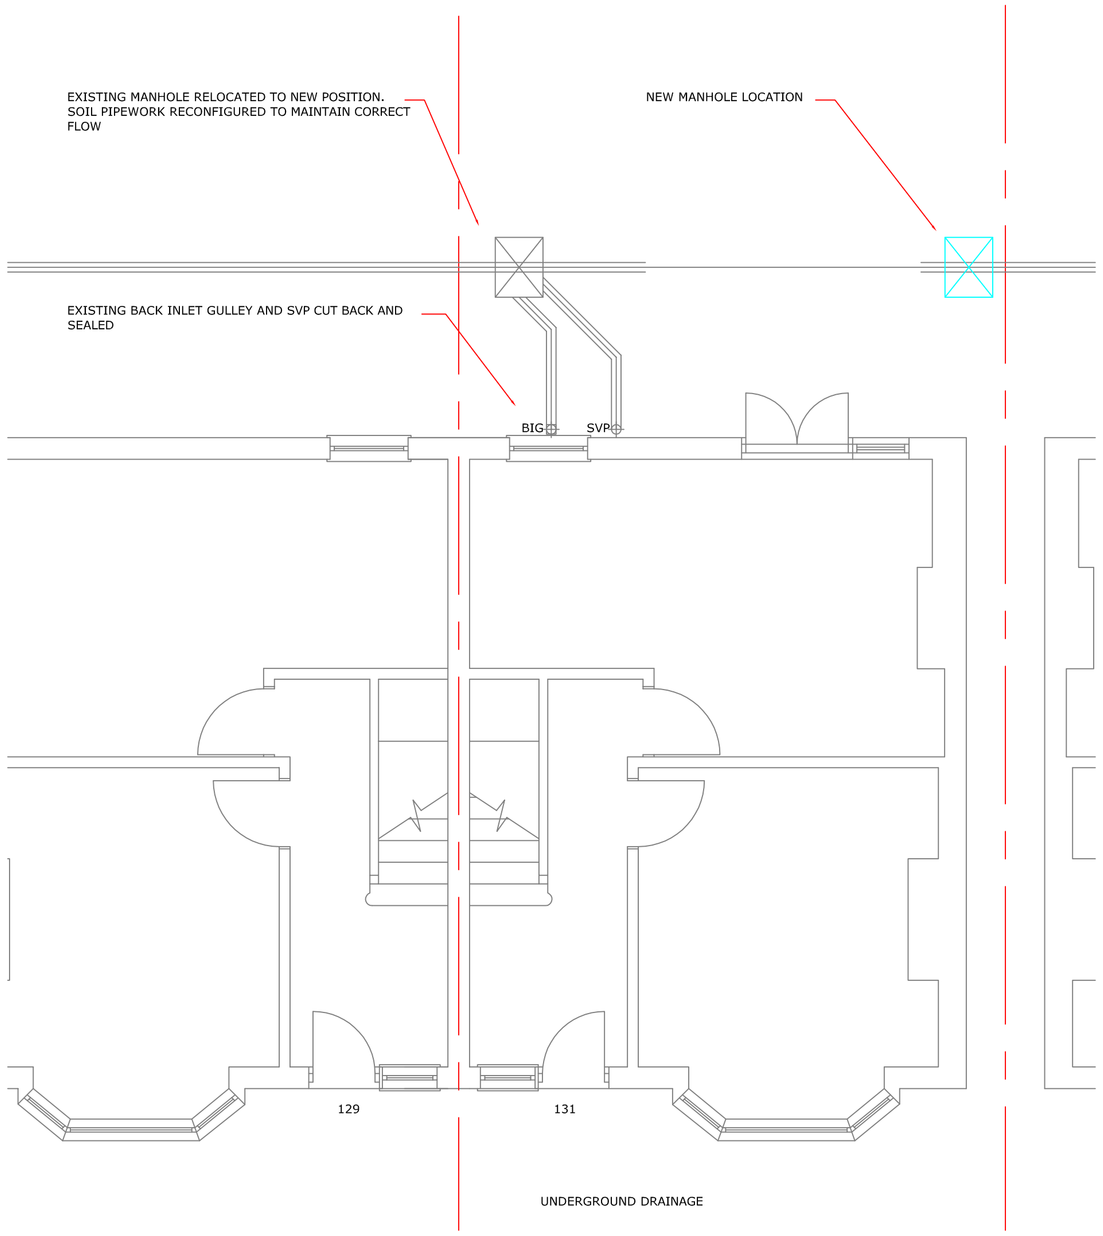
DO NOT SCALE THIS DRAWING
DIMENSIONS TO BE CHECKED ON SITE.

Notes:

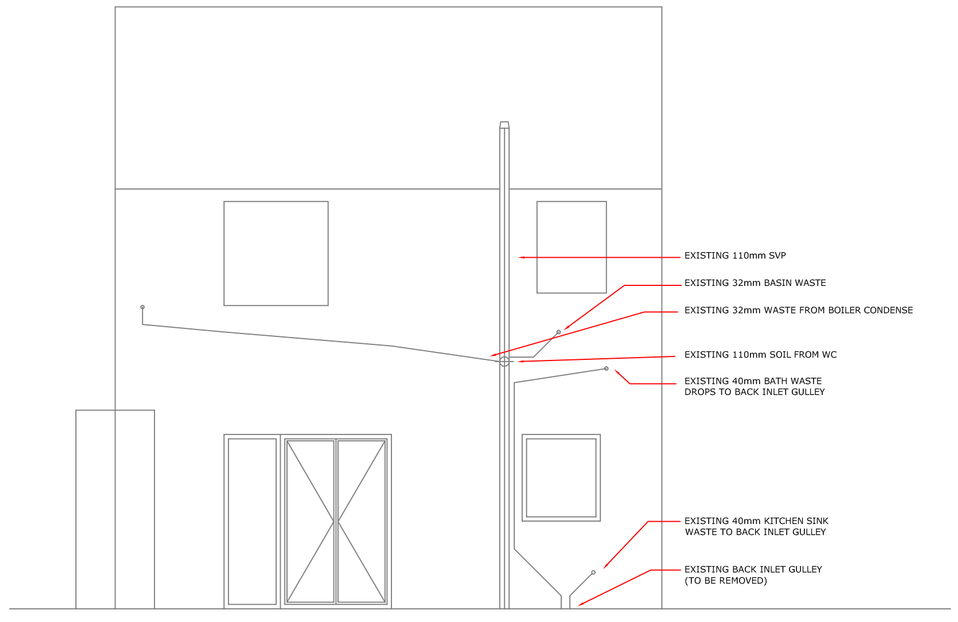
J4 MECHANICAL ENGINEERING SERVICES





PROPOSED PLAN VIEW





UNDERGROUND DRAINAGE





REAR ELEVATION - EXISTING

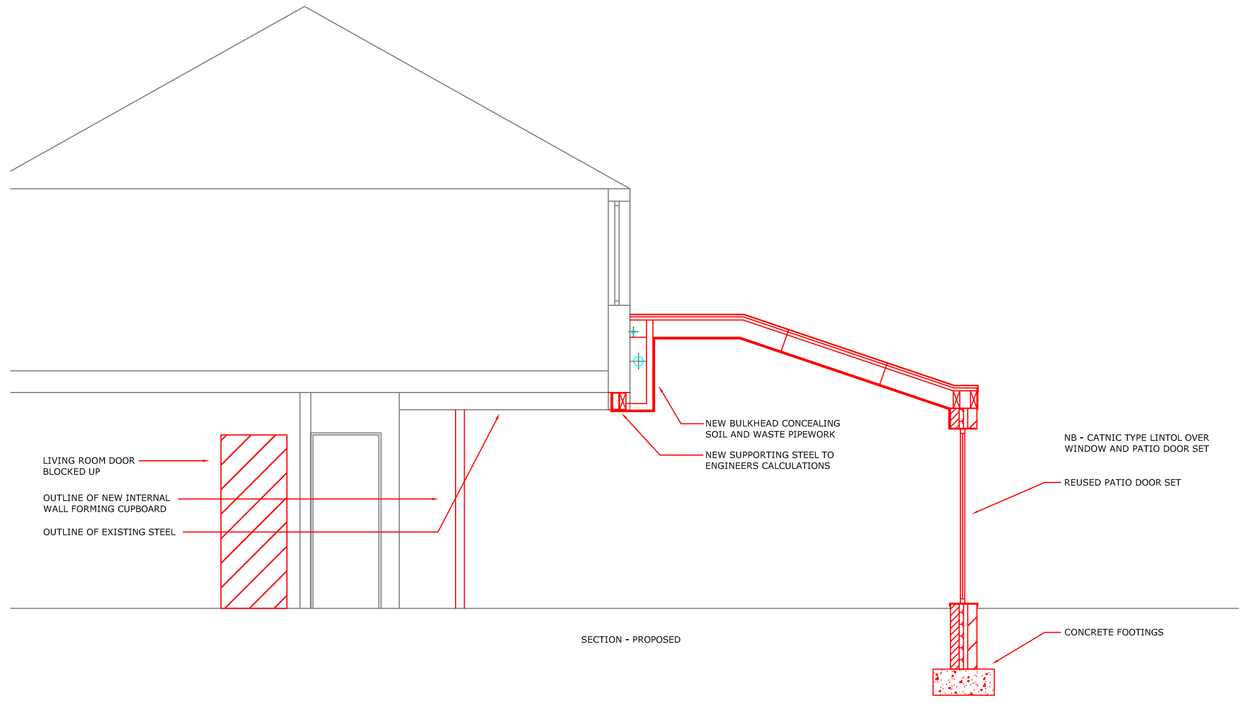


SECTION - PROPOSED

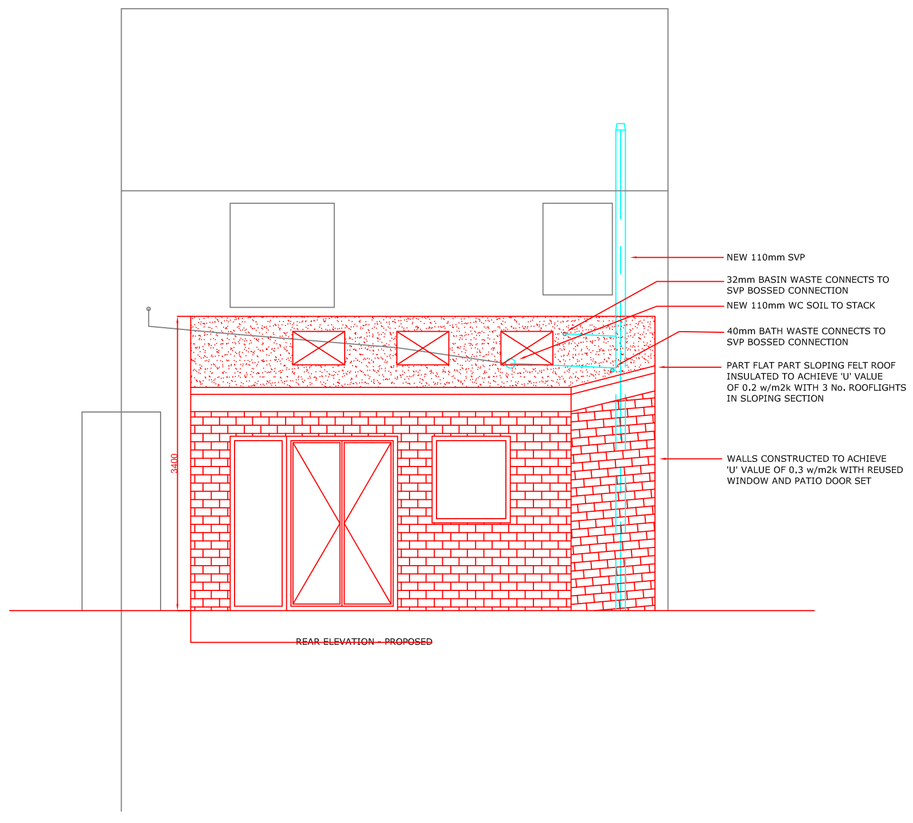


REAR ELEVATION - PROPOSED

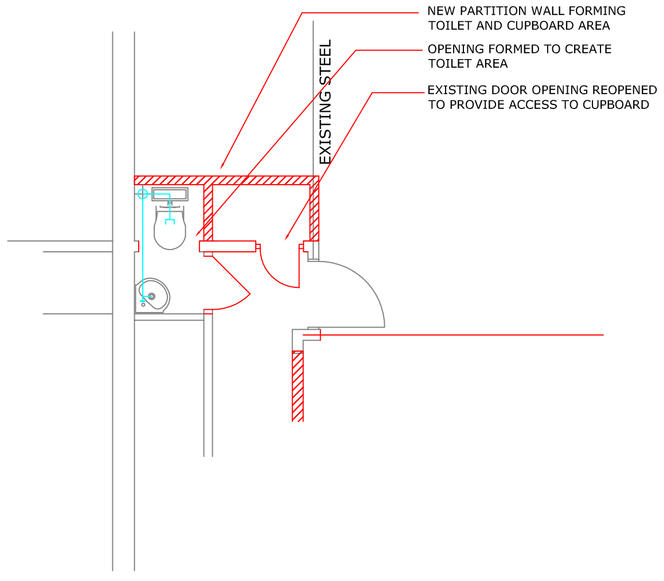


| | | |
|---|---|---|
| | | |
| | | |
| P1 | 17.11.10 | Revised to Planning comments |
| P0 | 23.09.10 | Planning Issue |
| Rev | Date | Description |

Issue: **PLANNING APPROVAL**

Client: Mr & Mrs Hutchinson

Project: 131 Manor Hall Road

Drawing Title: Single storey rear extension

| Drawn By: JC | Checked | Date | Approved | Date |
|---|---|---|---|---|
| | | | | |

Scale: 1:50 @ A1 | Date: Sept 2010

DRG. No. MHR-001 | REV: P1