
J4 MECHANICAL ENGINEERING SERVICES

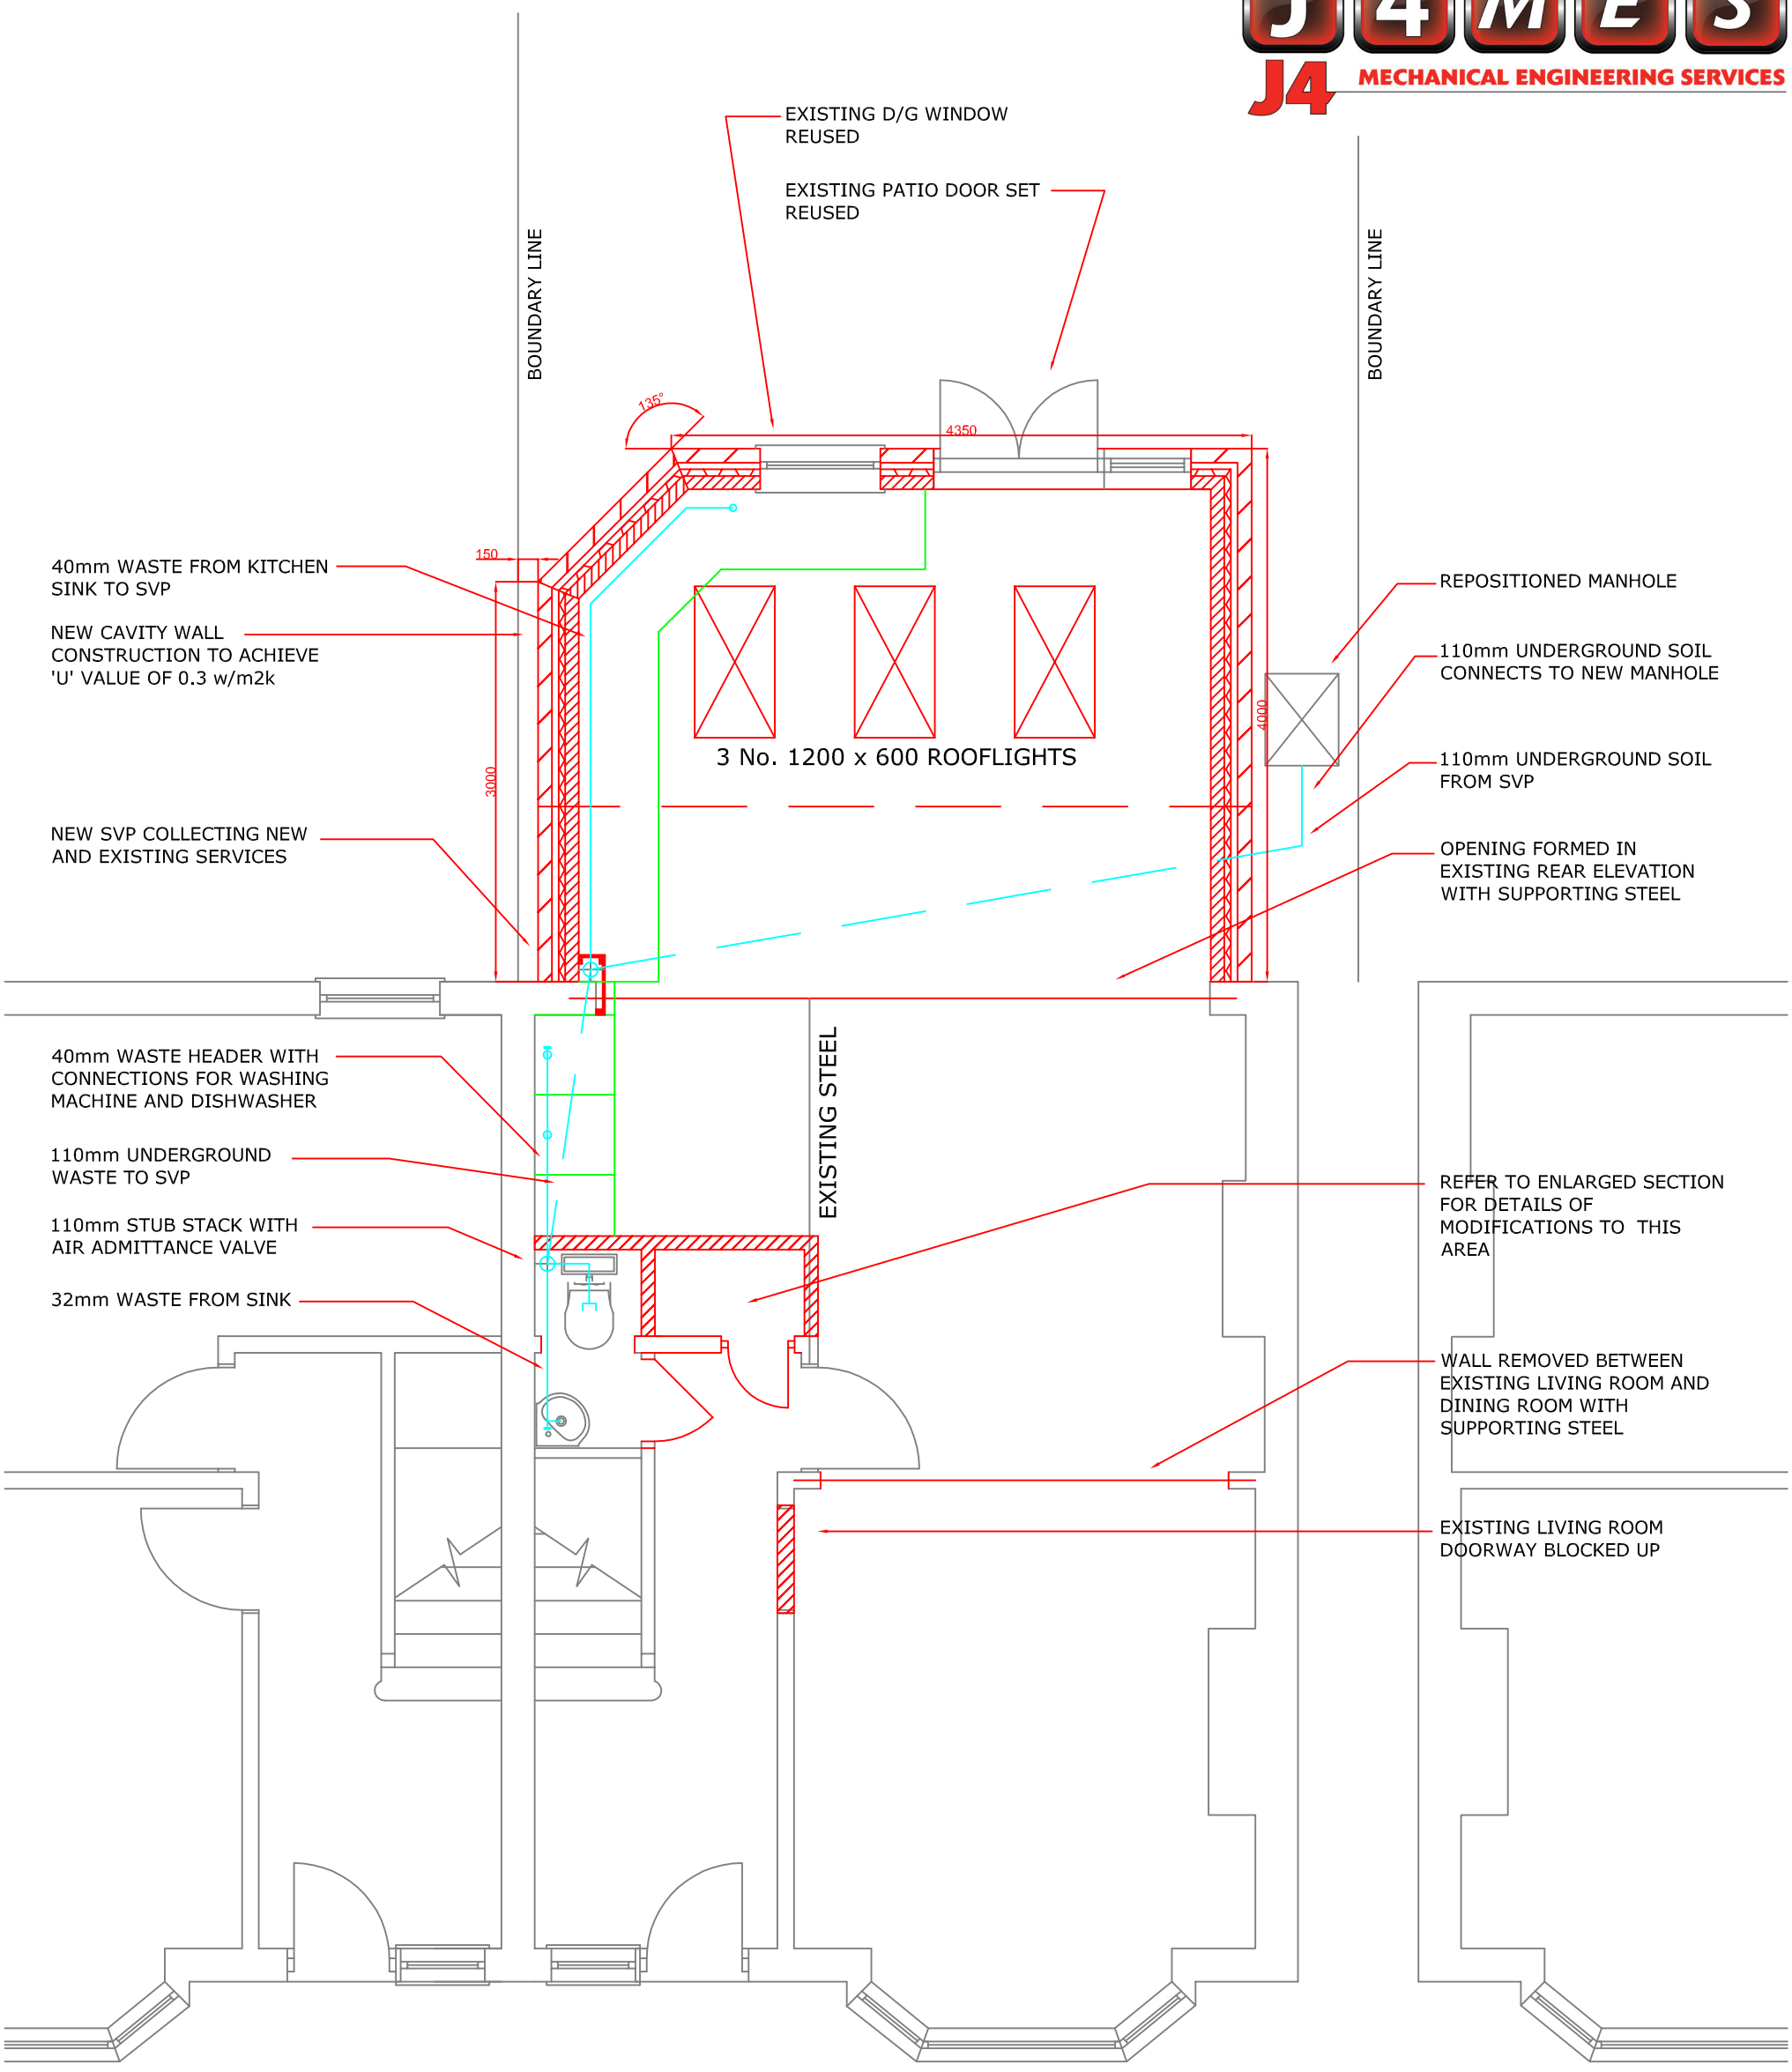

PROPOSED PLAN VIEW

Client: Mr & Mrs Hutchinson	Title: Proposed Plan View Single storey rear extension	Issue: **PLANNING APPROVAL**	
		Drawn By: JC	Checked / Date / Approved / Date
Project: 131 Manor Hall Road Southwick	P1 — 17.11.10 — Revised to Planning comments	Scale: 1:50 @ A3	Date: Sept 2010
	P0 — 23.09.10 — Planning Issue		
	Rev — Date — Description	DRG. No. MHR 002	REV: P1