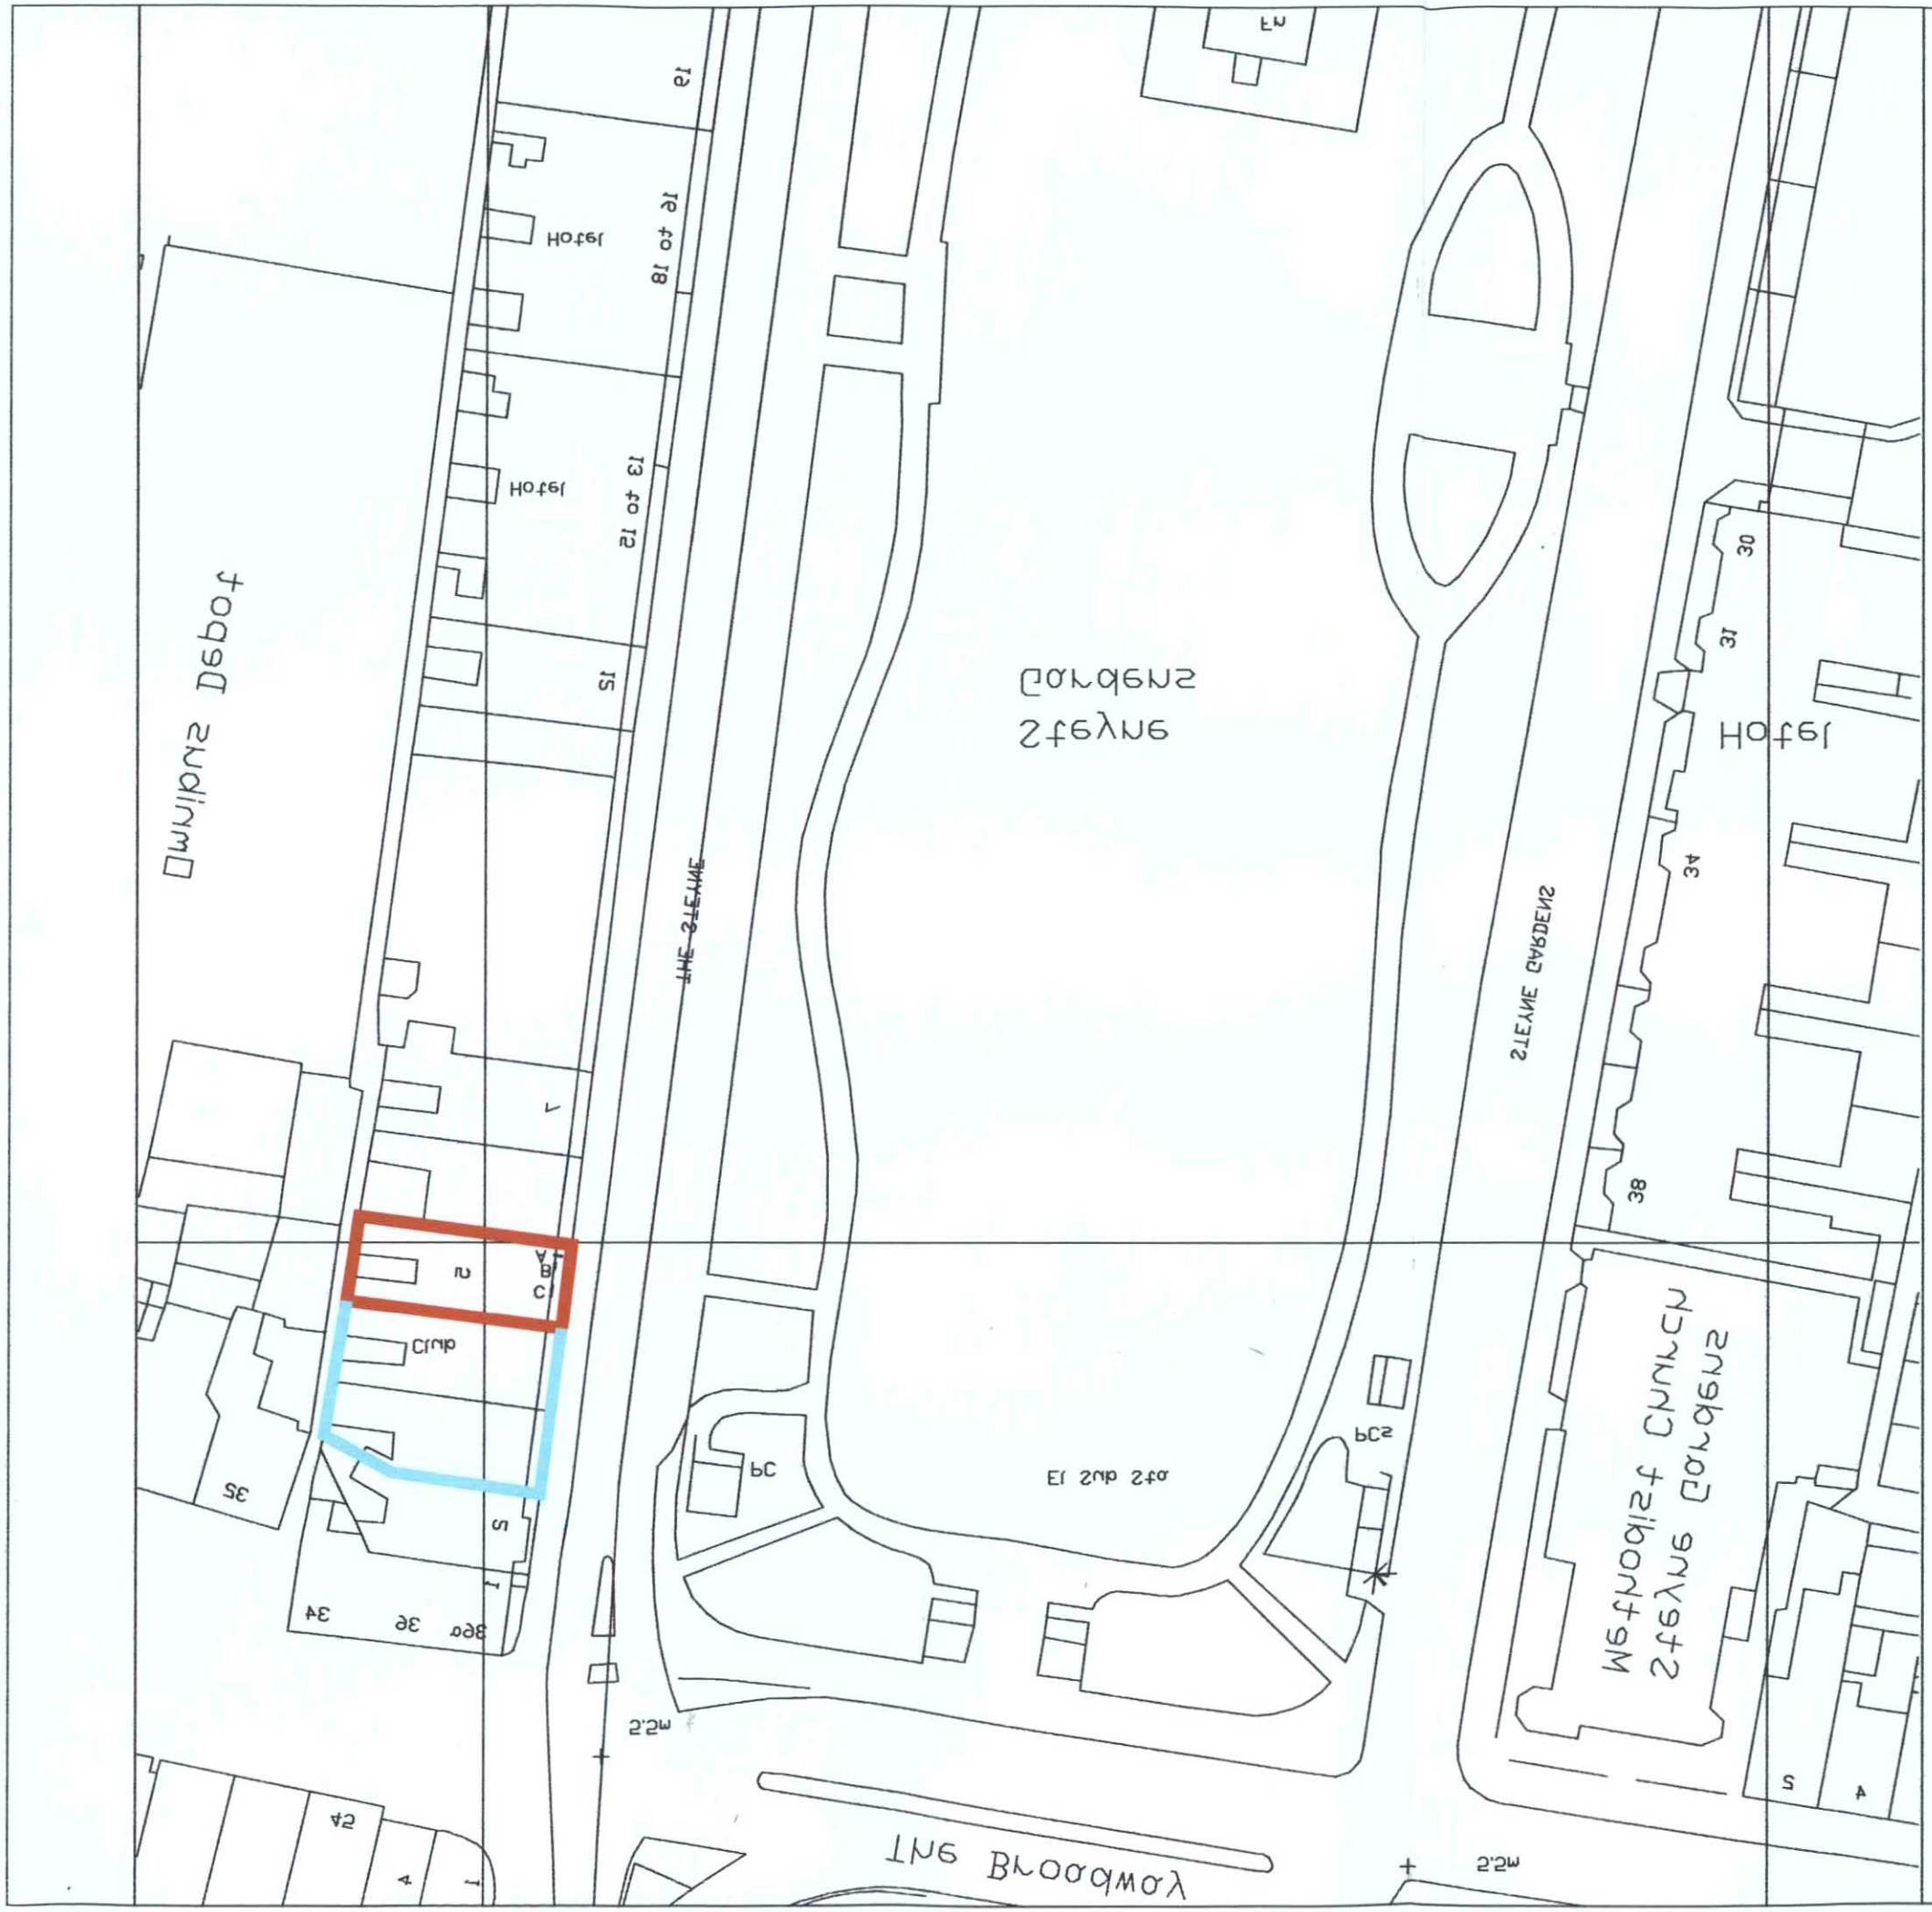


BN11 3DT
WEST SUSSEX
WORTHING
5 THE STEYNE
COOLE & HADDOCK

Project

	C&H	DEALER
Date		
Signature		
Signed By		

Previous Date

Checked By

Drawn By	PDT
Date	05\03\2011
Dig No	C&H01 LOCATION PLAN
Tolerance + -	
Scale	1:200@A3

Copyright Tate Signs Ltd.

St Peters Place, Western Road,
Lancing, Sussex, BN15 8SB
Tel : 01903 767010
Fax : 01903 767008

tatesigns

OSED01 ISSUE 1

MB 11 10 2011 Ack
DES
DR

1:200 FOR
Scale Bar