ALL NEW MATERIALS TO BE CAREFULLY SELECTED TO MATCH EXISTING.



REAR ELEVATION: a

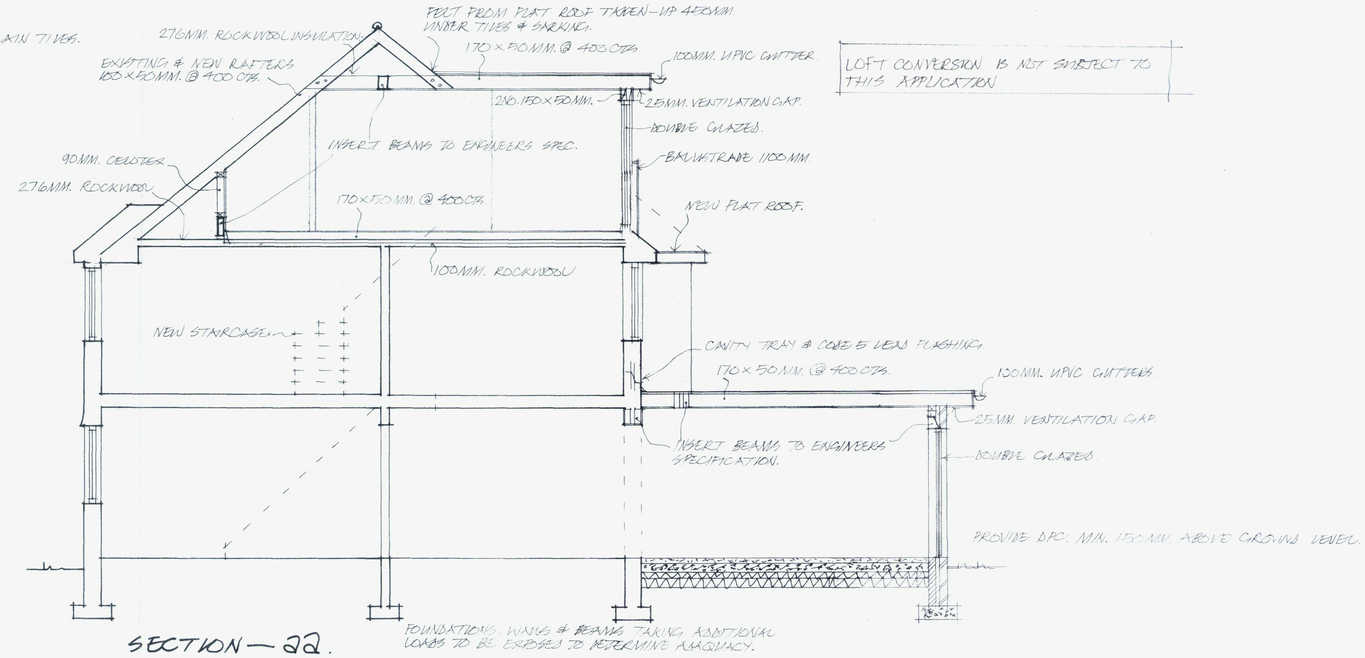

LOFT CONVERSION IS NOT SUBJECT TO THIS APPLICATION

SECTION — 22.

0 1 2 3 4 5
1:50

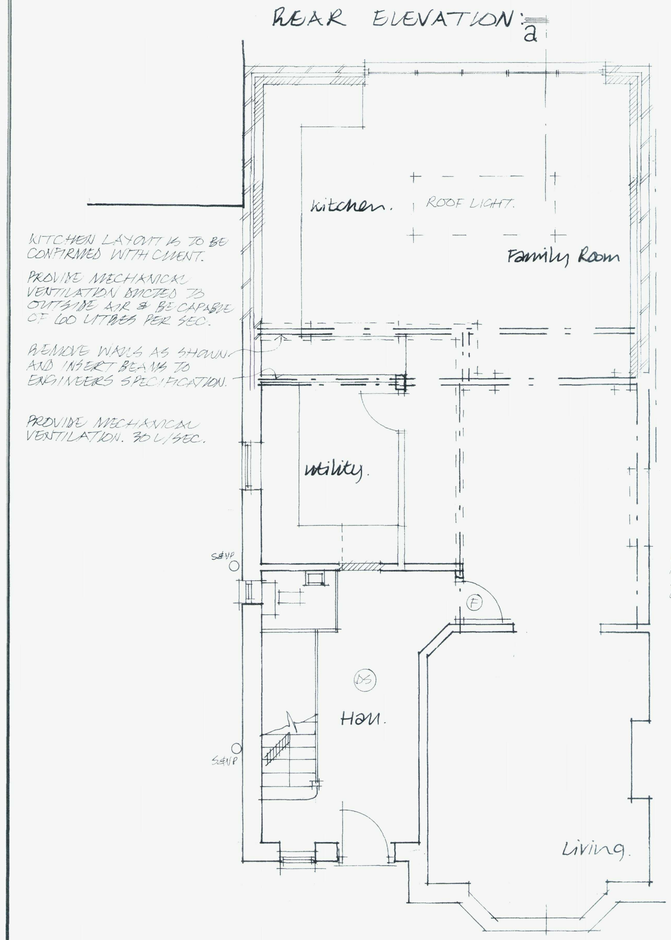

GROUND FLOOR PLAN:
a

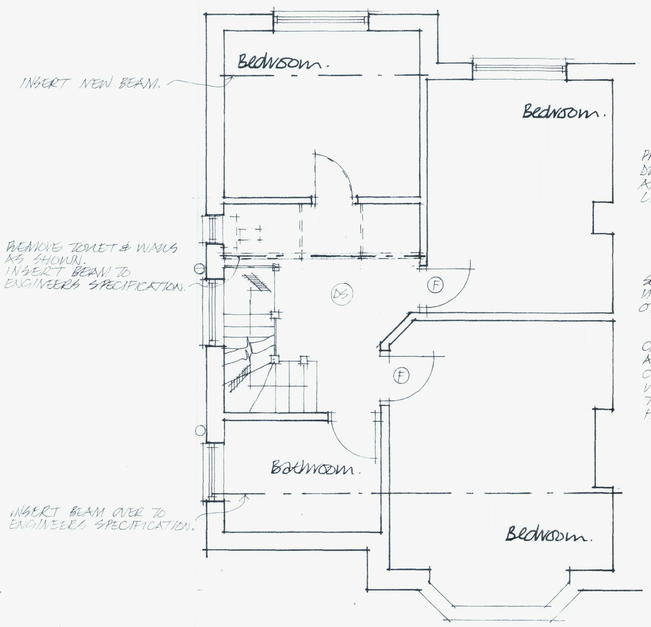

FIRST FLOOR PLAN.

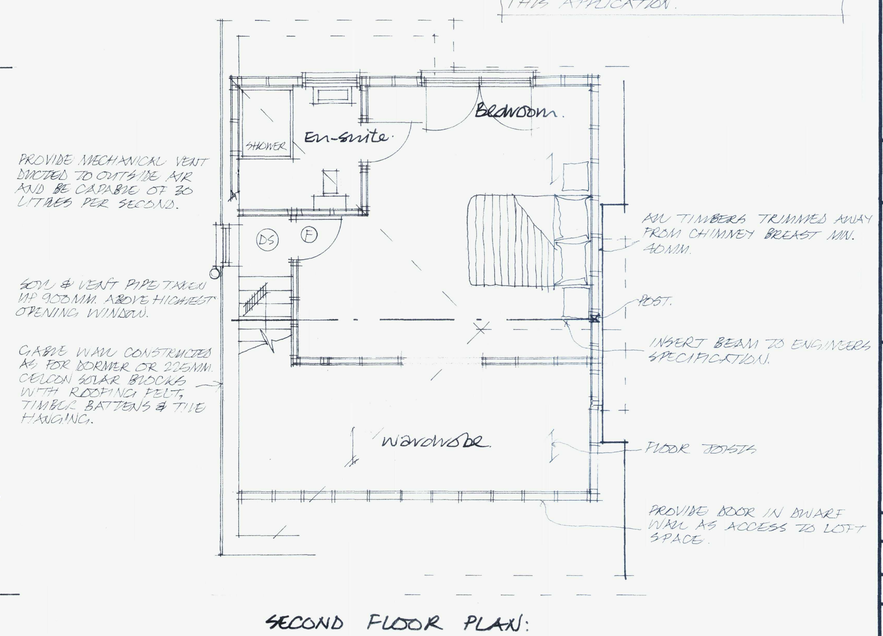

LOFT CONVERSION IS NOT SUBJECT TO THIS APPLICATION.

SECOND FLOOR PLAN:

Notes:

All Dimensions must be checked on site and not scaled from this drawing

THIS NOTE DOES NOT APPLY FOR PLANNING PURPOSES

Contractor and client are reminded of their obligation under the Party Wall Act. If in doubt ask.

Contractor is to confirm all below ground drain run direction and invert levels.

ADUR & WORTHING PLANNING SERVICES
PLAN | AWDM/1353/17
DATE VALID | 19/12/17

A	NOV 2017	CLIENT REVISIONS.
	Date	Revisions

copyright

TIM CORDING
Architectural and Planning Services
3 Whitethorn Drive,
Brighton BN1 5LH
Tel: 07766647320

Client

Job Title
~~LOFT CONVERSION & GROUND~~ FLOOR REAR EXTENSION.

Drawing Title
40 HAWKINS ROAD.
SHOREHAM-BY-SEA.
W-SUSSEX.

Scale 1:50

Date NOV. 2017 | Drawn by

Drg.No | Rev

Paper Size A1