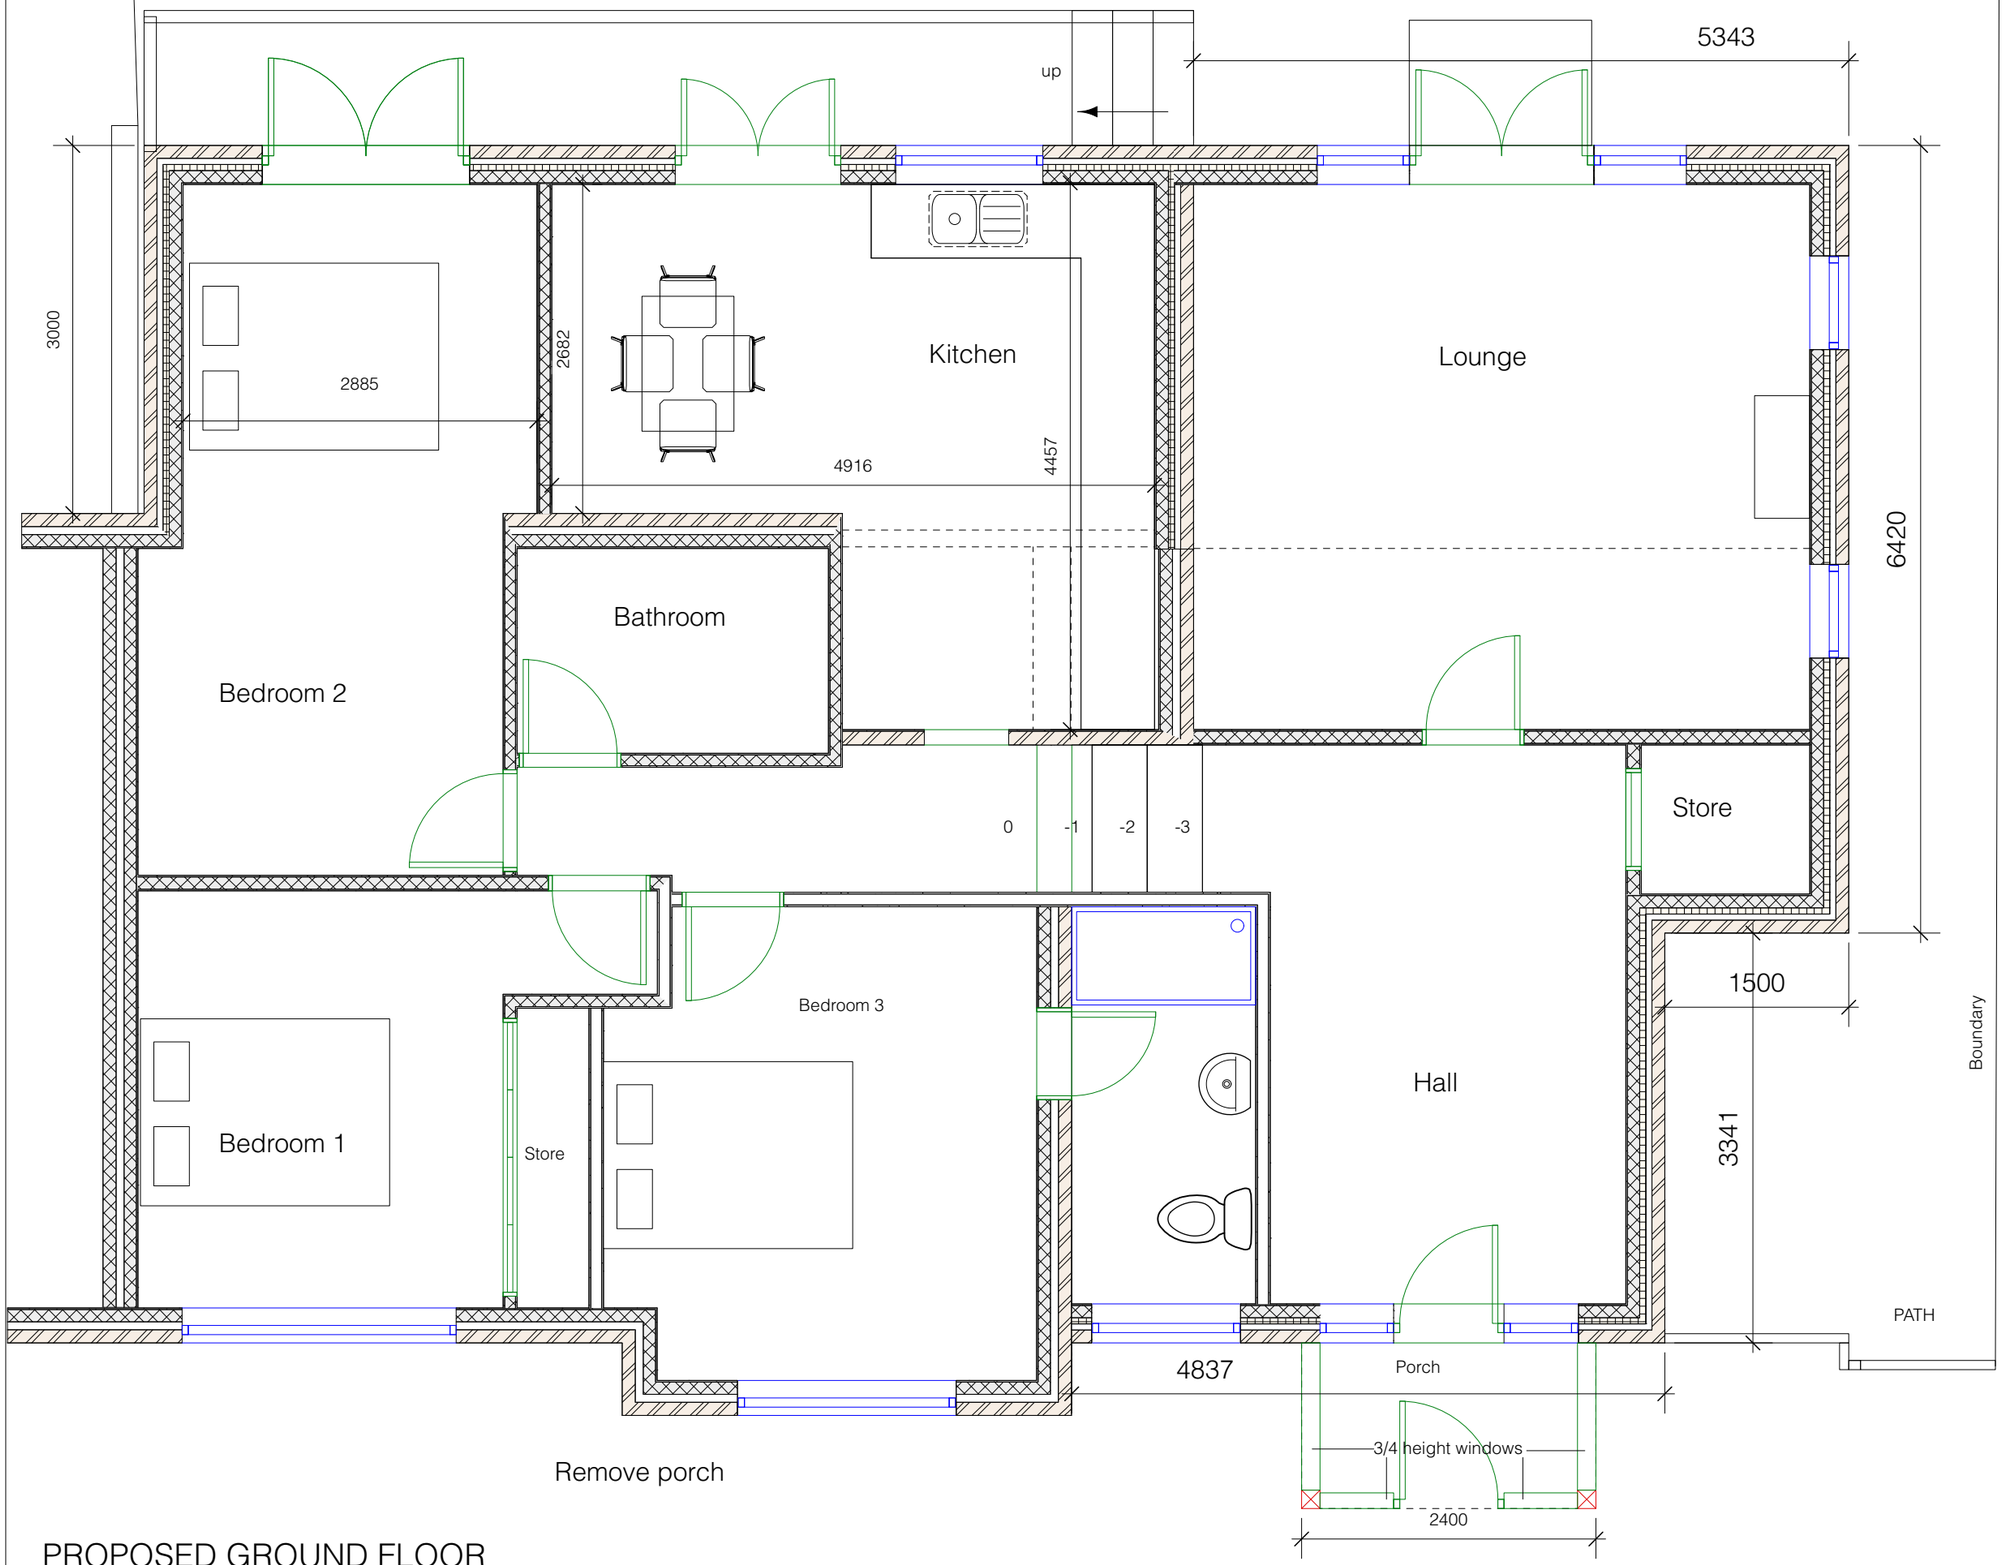

PROPOSED GROUND FLOOR

0 1.0 2.0 3.0 4.0 5.0 M

Sheet No. D 0922/620/03A

Scales:
1:50

Notes:

Project Name:
Rear and side extensions to repelace conservatory and existing rear extension

Date: 12/09/2022

Client:
Hibbert

Site Address:
40 Howard Road
Sompting
BN15 0LP

PB PROPERTIES
the design to build on

Paul Maggs MCIAT

Hazelwood, Harbolets Road,
West Chltington RH20 2LG

Tel: 01798 813298

paul@pbproperties.co.uk
www.pbproperties.co.uk

Drawings produced using Vectorworks CAD. Only written dimensions to be respected. Copyright protected to PB Properties

CIAT
CHARTERED PRACTICE