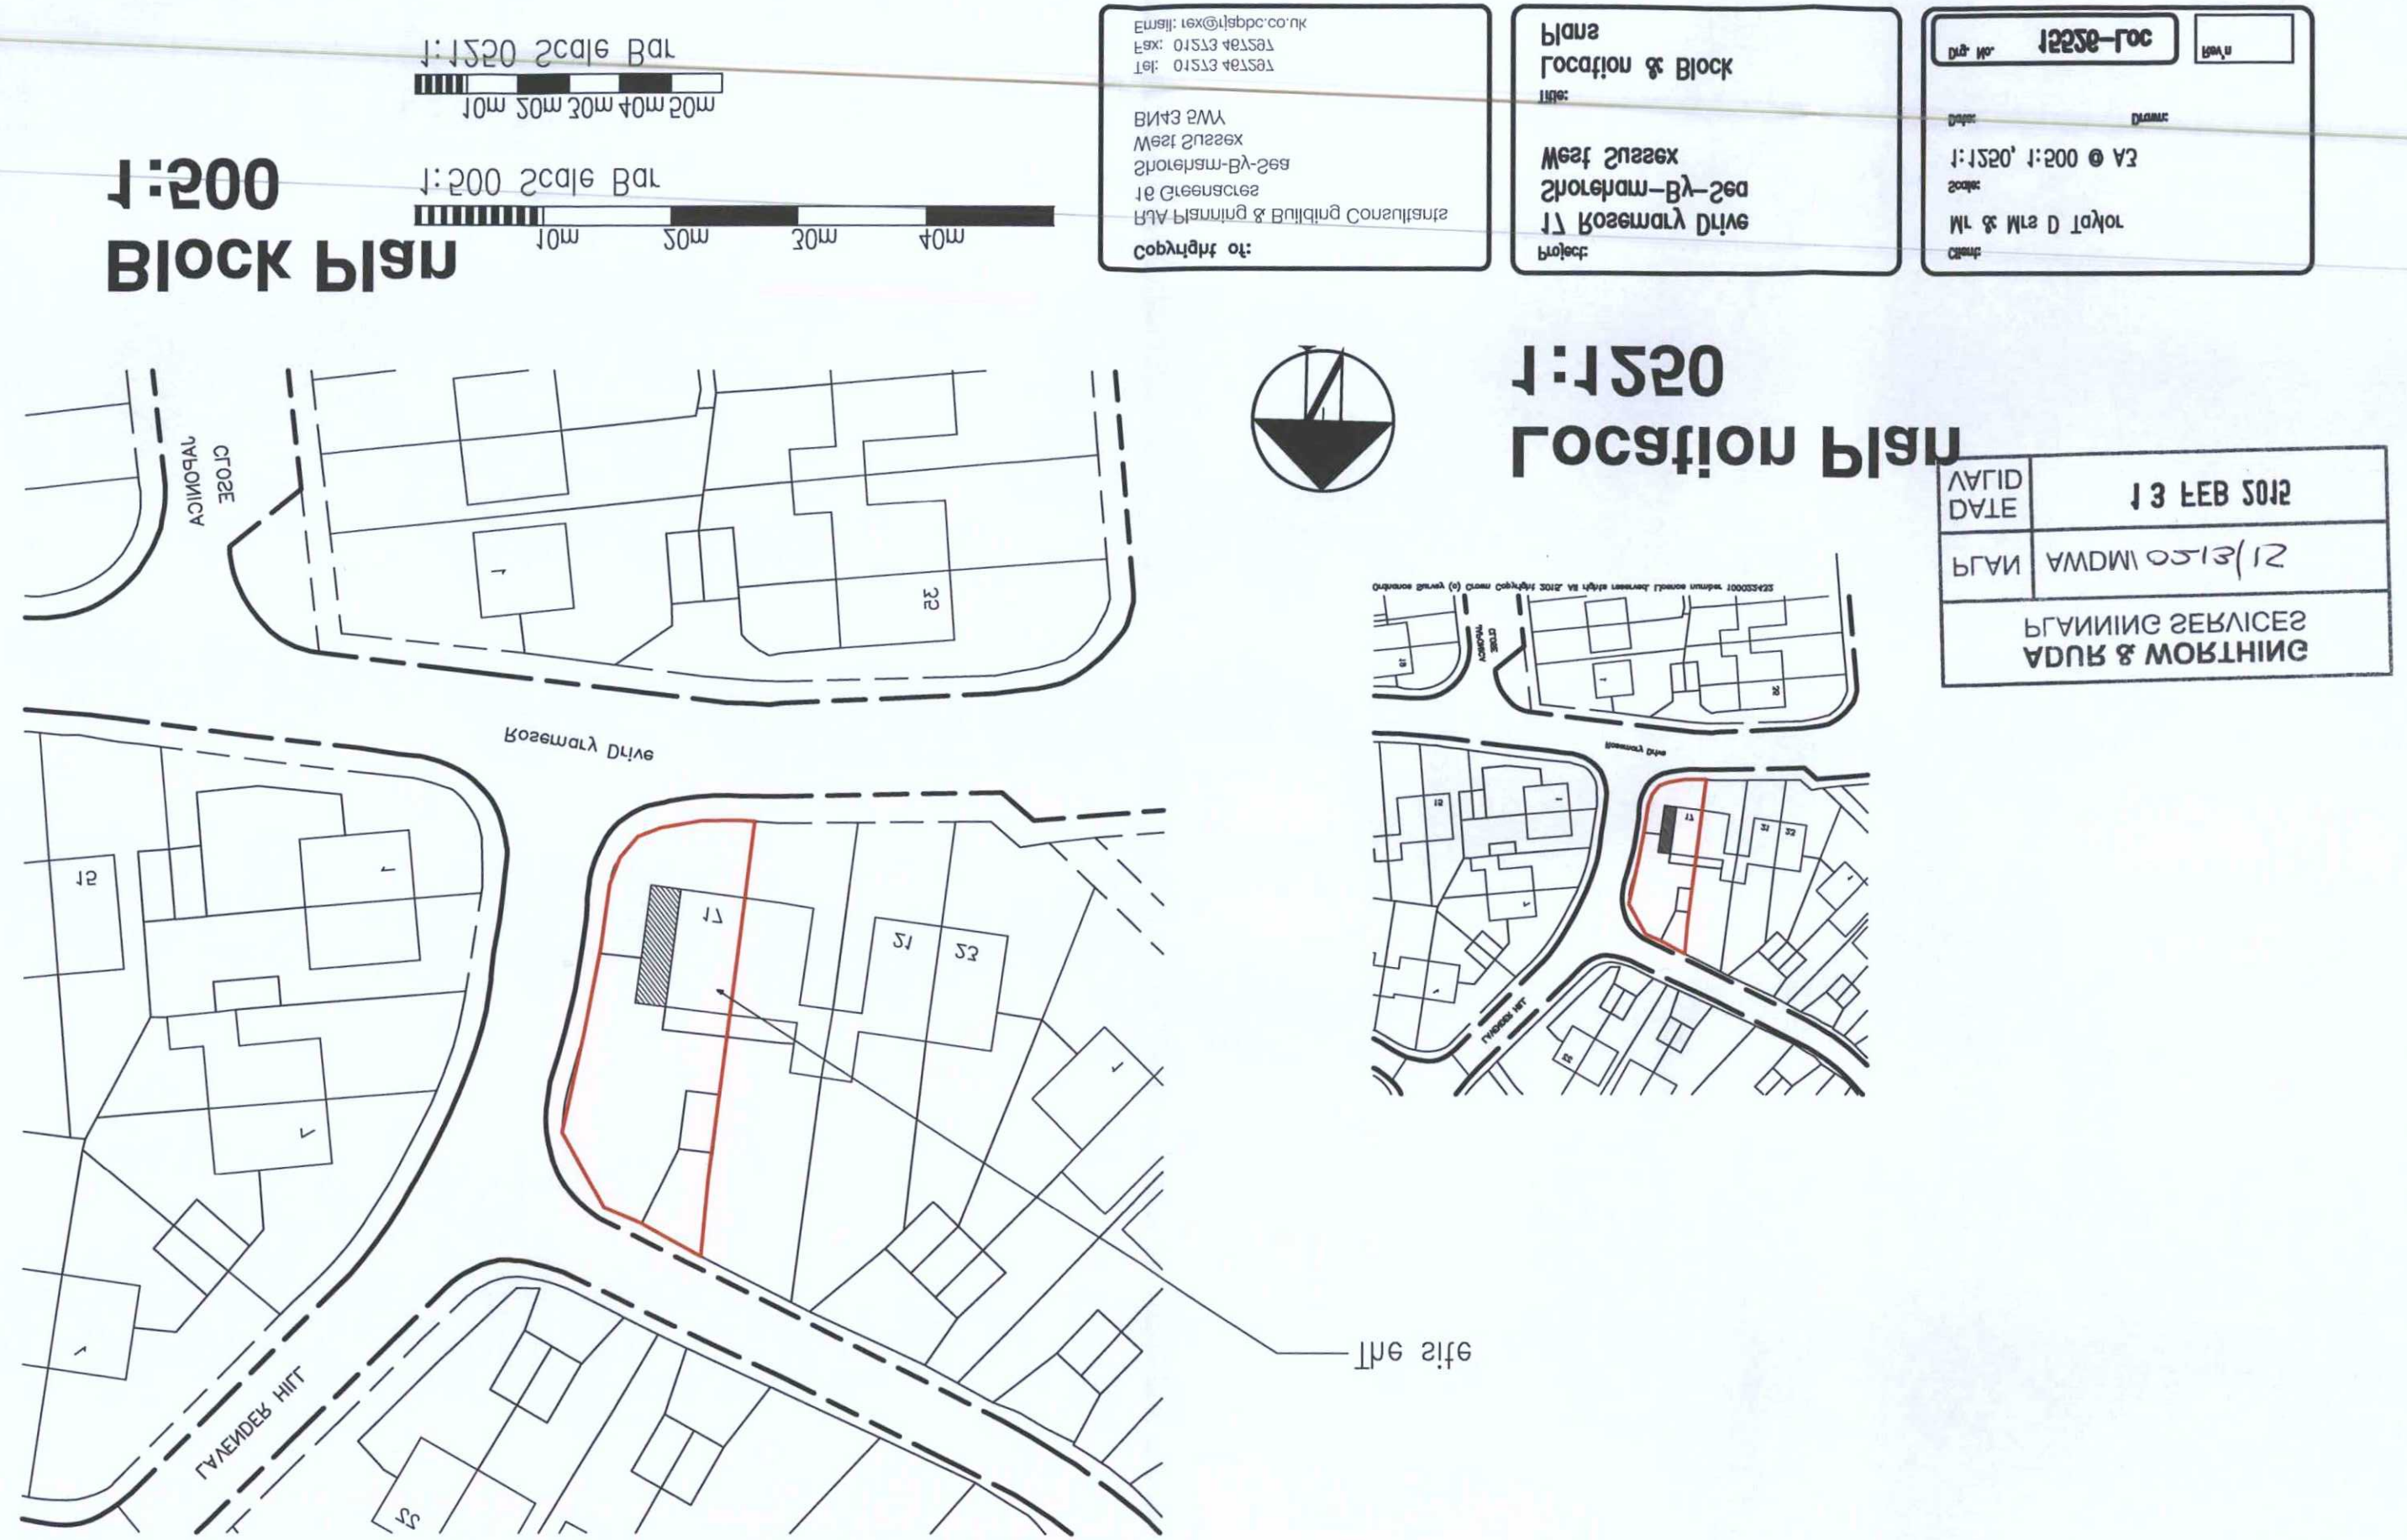

Block Plan
1:500
1:500 Scale Bar
10m 20m 30m 40m
1:1250 Scale Bar
10m 20m 30m 40m 50m
Copyright of:
RLA Planning & Building Consultants
16 Greenacres
Shoreham-By-Sea
West Sussex
BN43 5WY
Tel: 01273 467297
Fax: 01273 467297
Email: rex@rlapdc.co.uk
Project:
17 Rosemary Drive
Shoreham-By-Sea
West Sussex
Title:
Location & Block
Plans
Client:
Mr & Mrs D Taylor
Scale:
1:1250, 1:500 @ A3
Date:
Drawn:
Drg. No. 15526-Loc
Rev'n
Location Plan
1:1250
ADUR & WORTHING
PLANNING SERVICES
PLAN
AWDM/0513/12
DATE
13 FEB 2012
VALID
Rosemary Drive
LAVENDER HILL
The site