
DO NOT SCALE FROM THIS DRAWING

1m 2m 3m 4m 5m 6m 7m 8m 9m 10m

1:50 Scale Bar

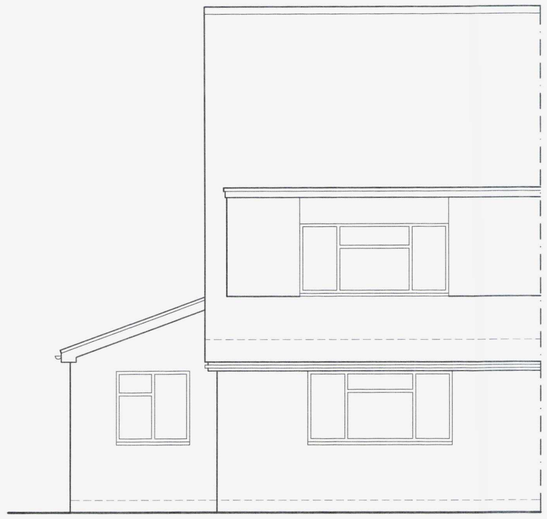

South Elevation




West Elevation




North Elevation

ADUR & WORTHING
PLANNING SERVICES

PLAN	AWDM/ 0213/15
DATE VALID	13 FEB 2015

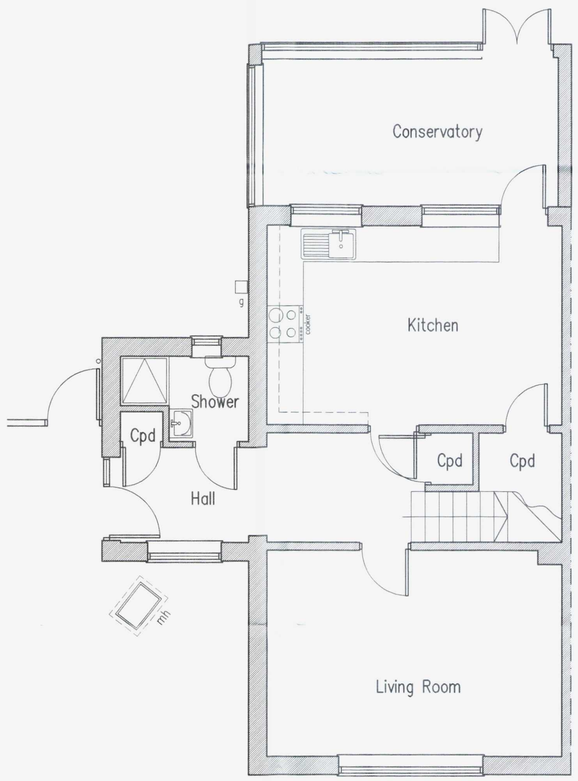

Ground Floor Plan

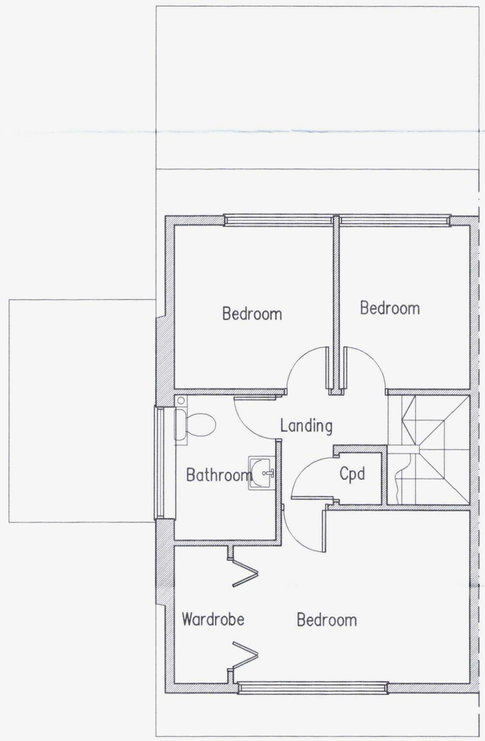

First Floor Plan

Proposed Side Extension At: 17 Rosemary Drive, Shoreham-By-Sea, West Sussex

rja Planning & Building Consultants Ltd.
16 Greenacres
Shoreham-By-Sea
West Sussex
BN43 5WY
t/f: 01273 467297 mob: 07971 375739
e: rex@rjapbc.co.uk web: www.rjapbc.co.uk

Chartered Institute of Architectural Technologists

PROJECT: 17 Rosemary Drive, Shoreham-By-Sea, West Sussex

DRAWING TITLE: Existing Floor Plans & Elevations

CLIENT: Mr & Mrs D. Taylor

DWG NO: 15526-02

REVISION:

SCALE: 1:50 @ A1

DATE: 09.02.15

DRAWN: rex