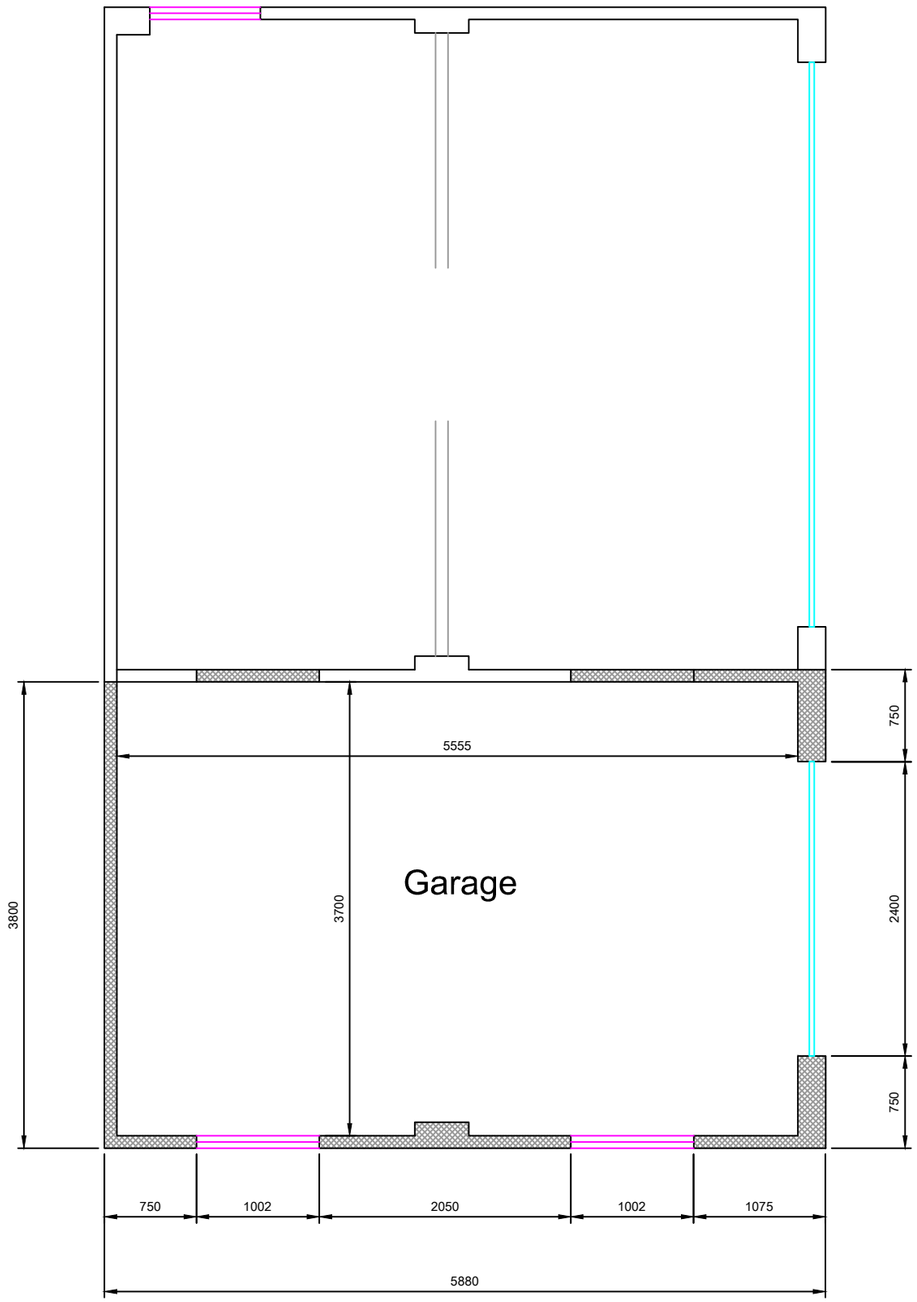

Mark A Chadd Ltd
ArchitecturalSERVICES
24 Kingston Avenue
Seaford, E Sussex
BN25 4NE
Tel: 07702 090009
email:mchaddarchitecturalservices@gmail.com

NOTES

01 All new and existing building work dimensions are critical to the construction process.

02 All drawings are preliminary unless stated differently. Preliminary drawings and are not to be built or manufactured from.

03 This drawing is subject to copyright of Architectural SERVICES reproduction only with written authority.

04 Drawing dimensions and scales to be checked prior to commencement of work.

05 All structural work where mentioned on this drawing is subject to a qualified structural and civil engineer calculations before building work commences.

06 These plans may be subject to "Planning & Building Regulation Approval" or any other statute in law before the commencement of building works.

07 All materials to match existing unless otherwise stated.

M 1:100 0 1 2 3 4 5
M 1:50 0 0.5 1.0 1.5 2.0 2.5

Proposed GF Plan

Terry Mulpeter
22 Beach Road,
Shoreham,
BN43 5LJ

DRAFT 1a - 02.02.15

CLIENT NO:

DRAWN: DS

JOB NO:

DATE: 02.02.15

SCALE @ A3: 1:50

PG NO: 01

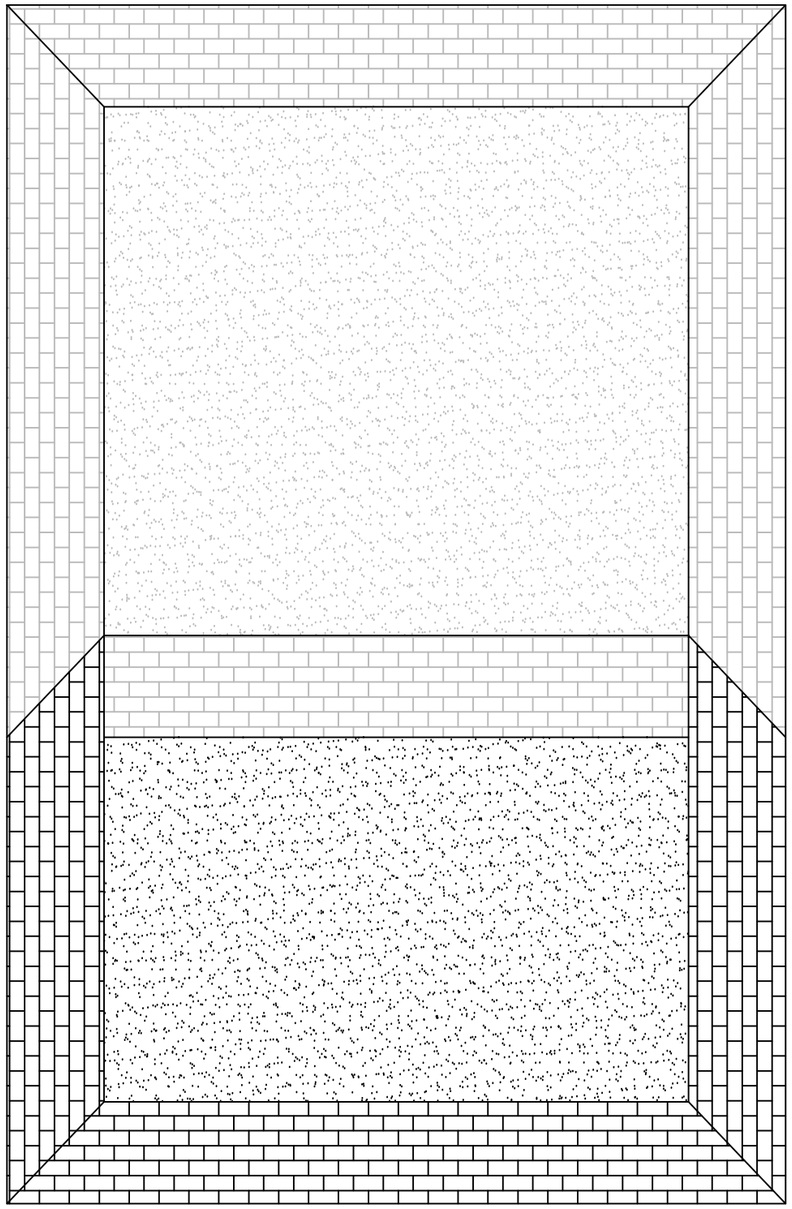

Mark A Chadd Ltd
ArchitecturalSERVICES
24 Kingston Avenue
Seaford, E Sussex
BN25 4NE
Tel: 07702 090009
email:mchaddarchitecturalservices@gmail.com

NOTES

01 All new and existing building work dimensions are critical to the construction process.

02 All drawings are preliminary unless stated differently. Preliminary drawings and are not to be built or manufactured from.

03 This drawing is subject to copyright of Architectural SERVICES reproduction only with written authority.

04 Drawing dimensions and scales to be checked prior to commencement of work.

05 All structural work where mentioned on this drawing is subject to a qualified structural and civil engineer calculations before building work commences.

06 These plans may be subject to "Planning & Building Regulation Approval" or any other statute in law before the commencement of building works.

07 All materials to match existing unless otherwise stated.

M 1:100 0 1 2 3 4 5
M 1:50 0 0.5 1.0 1.5 2.0 2.5

Proposed Roof Plan

Terry Mulpeter
22 Beach Road,
Shoreham,
BN43 5LJ

DRAFT 1a - 02.02.15

CLIENT NO:	DRAWN: DS
JOB NO:	DATE: 02.02.15
SCALE @ A3: 1:100	PG NO: 02

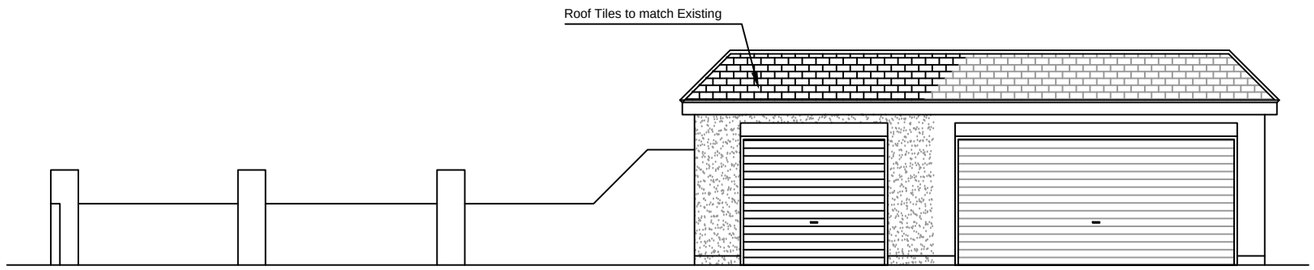

Front Elevation **(West)**

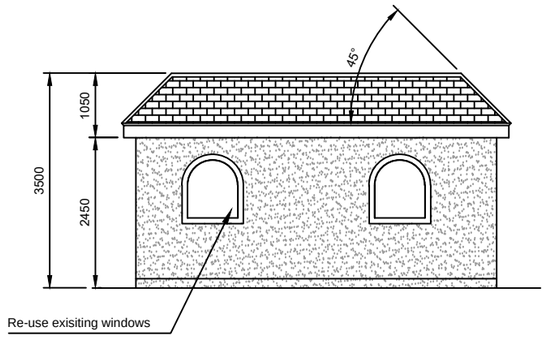

Left Side Elevation **(North)**

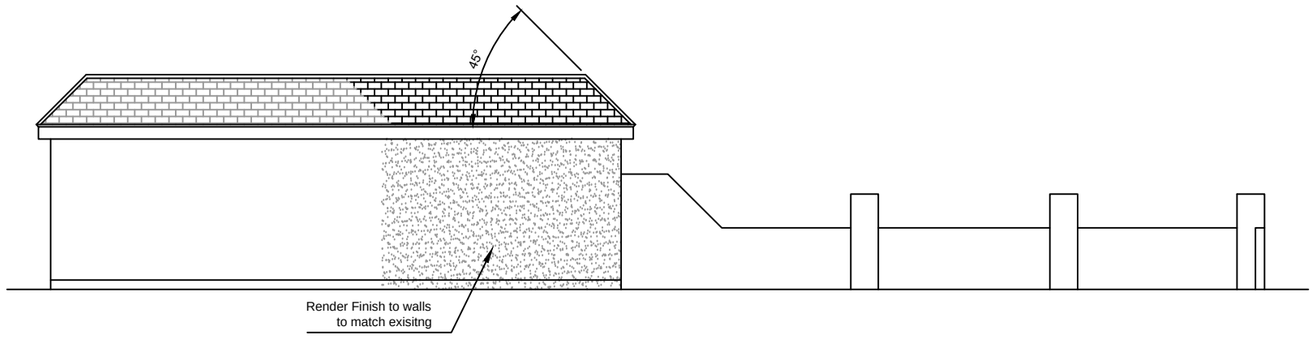

Rear Elevation **(East)**

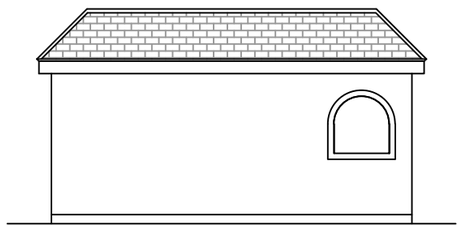

Right Side Elevation **(South Existing)**

Mark A Chadd Ltd
ArchitecturalSERVICES
24 Kingston Avenue
Seaford, E Sussex
BN25 4NE
Tel: 07702 090009
email:mchaddarchitecturalservices@gmail.com

NOTES

01 All new and existing building work dimensions are critical to the construction process.

02 All drawings are preliminary unless stated differently. Preliminary drawings and are not to be built or manufactured from.

03 This drawing is subject to copyright of Architectural SERVICES reproduction only with written authority.

04 Drawing dimensions and scales to be checked prior to commencement of work.

05 All structural work where mentioned on this drawing is subject to a qualified structural and civil engineer calculations before building work commences.

06 These plans may be subject to "Planning & Building Regulation Approval" or any other statute in law before the commencement of building works.

07 All materials to match existing unless otherwise stated.

M 1:100 0 1 2 3 4 5
M 1:50 0 0.5 1.0 1.5 2.0 2.5

Proposed Elevations

Terry Mulpeter
22 Beach Road,
Shoreham,
BN43 5LJ

DRAFT 1a - 02.02.15

CLIENT NO:	DRAWN: DS
JOB NO:	DATE: 02.02.15
SCALE @ A3: 1:50	PG NO: 03

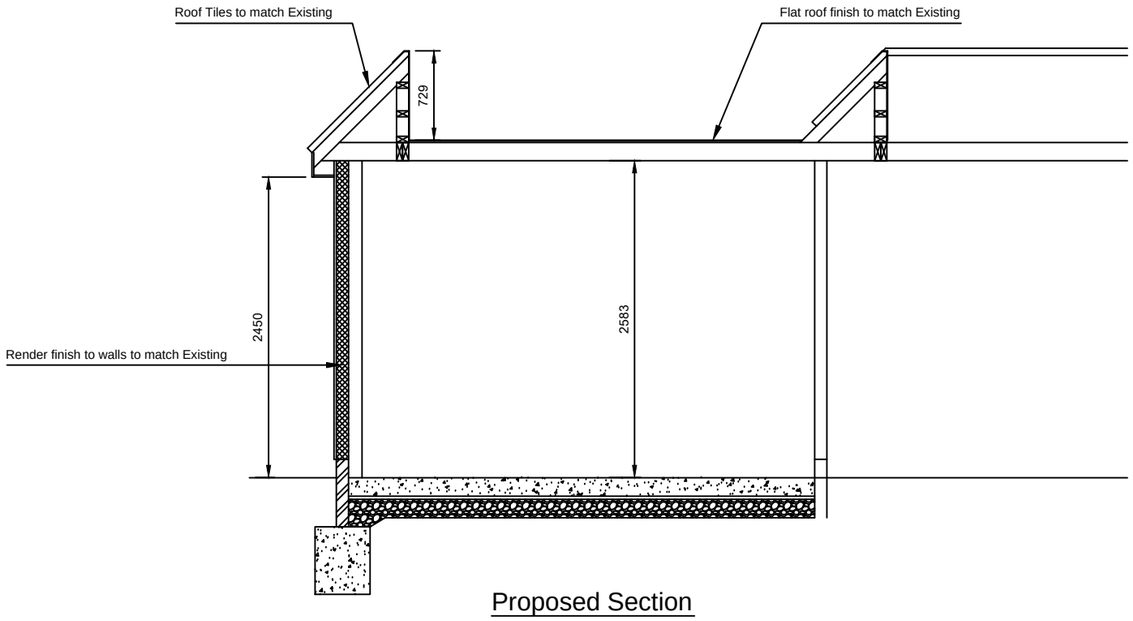

Proposed Section

Mark A Chadd Ltd
ArchitecturalSERVICES
24 Kingston Avenue
Seaford, E Sussex
BN25 4NE
Tel: 07702 090009
email:mchaddarchitecturalservices@gmail.com

NOTES

01 All new and existing building work dimensions are critical to the construction process.

02 All drawings are preliminary unless stated differently. Preliminary drawings and are not to be built or manufactured from.

03 This drawing is subject to copyright of Architectural SERVICES reproduction only with written authority.

04 Drawing dimensions and scales to be checked prior to commencement of work.

05 All structural work where mentioned on this drawing is subject to a qualified structural and civil engineer calculations before building work commences.

06 These plans may be subject to "Planning & Building Regulation Approval" or any other statute in law before the commencement of building works.

07 All materials to match existing unless otherwise stated.

M 1:100 0 1 2 3 4 5
M 1:50 0 0.5 1.0 1.5 2.0 2.5

Proposed Elevations

Terry Mulpeter
22 Beach Road,
Shoreham,
BN43 5LJ

DRAFT 1a - 02.02.15

CLIENT NO:	DRAWN: DS
JOB NO:	DATE: 02.02.15
SCALE @ A3: 1:50	PG NO: 04



1:1250

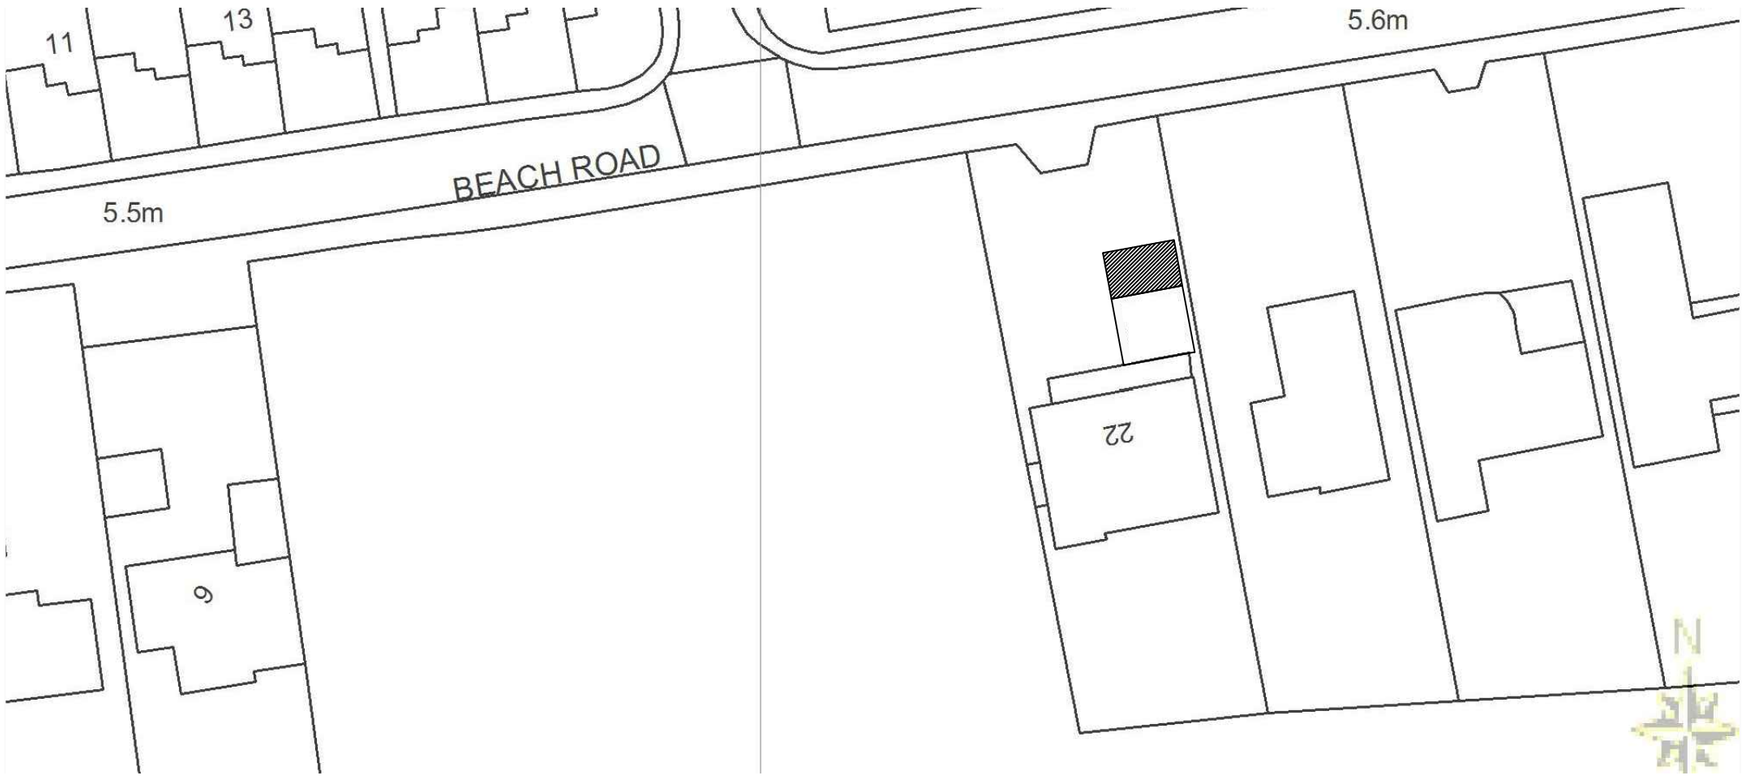

1:500

N

Mark A Chadd Ltd
ArchitecturalSERVICES
24 Kingston Avenue
Seaford, E Sussex
BN25 4NE
Tel: 07702 090009
email:mchaddarchitecturalservices@gmail.com

NOTES

01 All new and existing building work dimensions are critical to the construction process.

02 All drawings are preliminary unless stated differently. Preliminary drawings and are not to be built or manufactured from.

03 This drawing is subject to copyright of Architectural SERVICES reproduction only with written authority.

04 Drawing dimensions and scales to be checked prior to commencement of work.

05 All structural work where mentioned on this drawing is subject to a qualified structural and civil engineer calculations before building work commences.

06 These plans may be subject to "Planning & Building Regulation Approval" or any other statute in law before the commencement of building works.

07 All materials to match existing unless otherwise stated.

M 1:1250 0 12.5 25 37.5 50 62.5
M 1:500 0 5 10 15 200 25

Location Plan

Terry Mulpeter
22 Beach Road,
Shoreham,
BN43 5LJ

DRAFT 1a - 02.02.15

CLIENT NO:	DRAWN: DS
JOB NO:	DATE: 02.02.15
SCALE @ A3: shown	PG NO: 05