

NORTH ELEVATION 'A': Rear boundary wall & widened vehicle access.

As proposed

Scale 1:50

0 1m 2 3 4 5 10

0.5 1.5

Scale 1:50

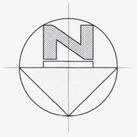

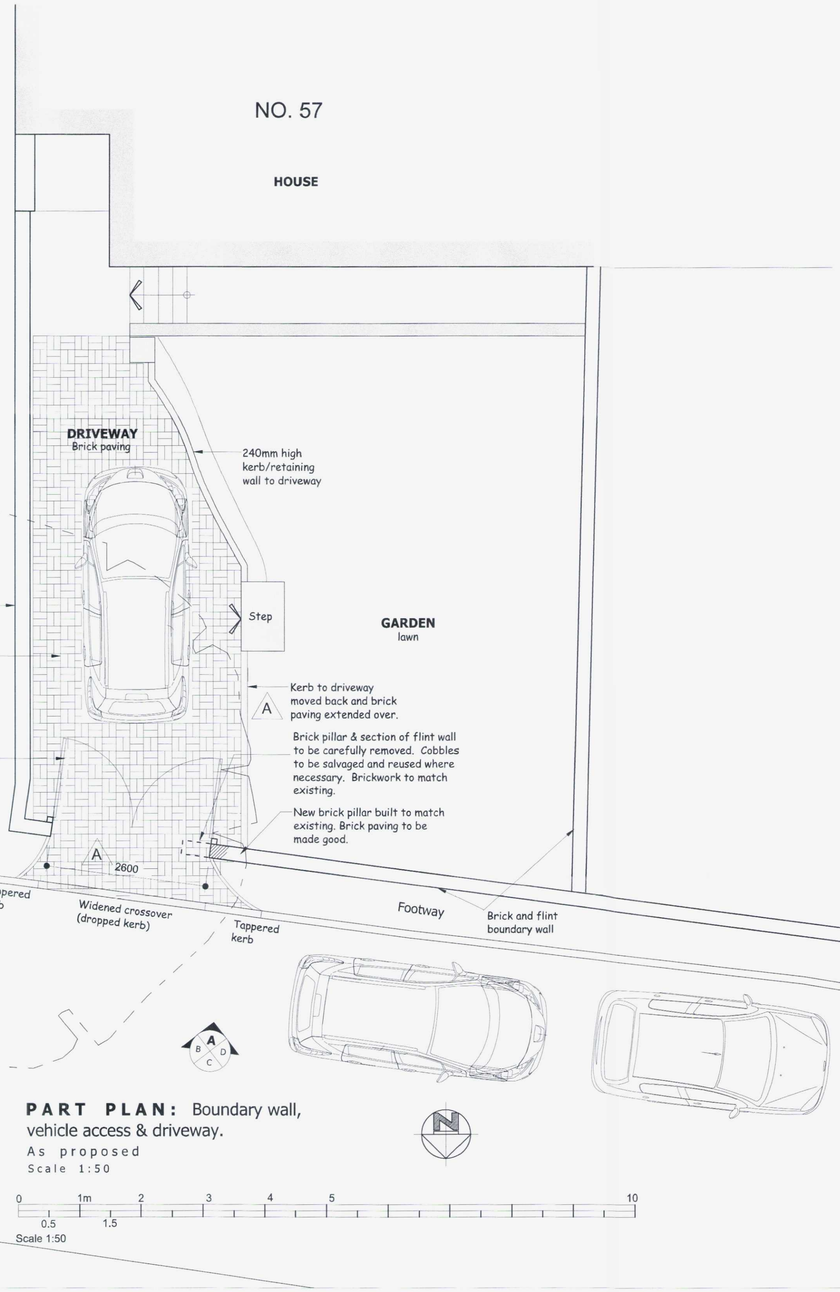

PART PLAN: Boundary wall, vehicle access & driveway.

As proposed

Scale 1:50

0 1m 2 3 4 5 10

0.5 1.5

Scale 1:50

Notes
- All dimensions and levels to be checked & verified on site by contractor prior to any shop or site works being commenced.
- Any discrepancies to be reported to the Surveyor before any work is put in hand.
- Do not scale from this drawing.
- This drawing is to be read in conjunction with all relevant consultants and specialists drawings and details.

AMENDMENT

ADUR & WORTHING PLANNING SERVICE
PLAN No. AWDM/1227/17
DATE Rec'd 10/10/17

THIS DRAWING HAS BEEN PRODUCED AND ISSUED FOR PLANNING & LISTED BUILDING CONSENT ONLY AND IS NOT A CONSTRUCTION DRAWING.

Rev	
A	**10.10.2017** Width of opening reduced from 3m down to 2.6m. Enlargement of hardstanding slightly reduced.

PROPOSED

APPLICATION FOR PLANNING & LISTED BUILDING CONSENT

Status: **Issued to LA for planning consent.**

Client: **MIKE DAMIANO & DAWN FARROW**

Job Title: **57 NEW ROAD SHOREHAM-BY-SEA:** Proposed widening of existing vehicle access and gate on rear boundary.

Drawing Title: **PLAN & ELEVATION** as proposed

stuart radley associates
Chartered Building Surveyors
Unit 5 Tungsten Building, George Street Portslade, Brighton BN41 1RA
RICS
Tel. 01273 420936
Fax. 01273 420707
e-mail: info@stuartradleyassociates.co.uk

Scale 1:50	Paper size A1
Drawn by MCH	Date July 2017
Drawing No. **N82PC/PLB1/04**	Rev. **A**