
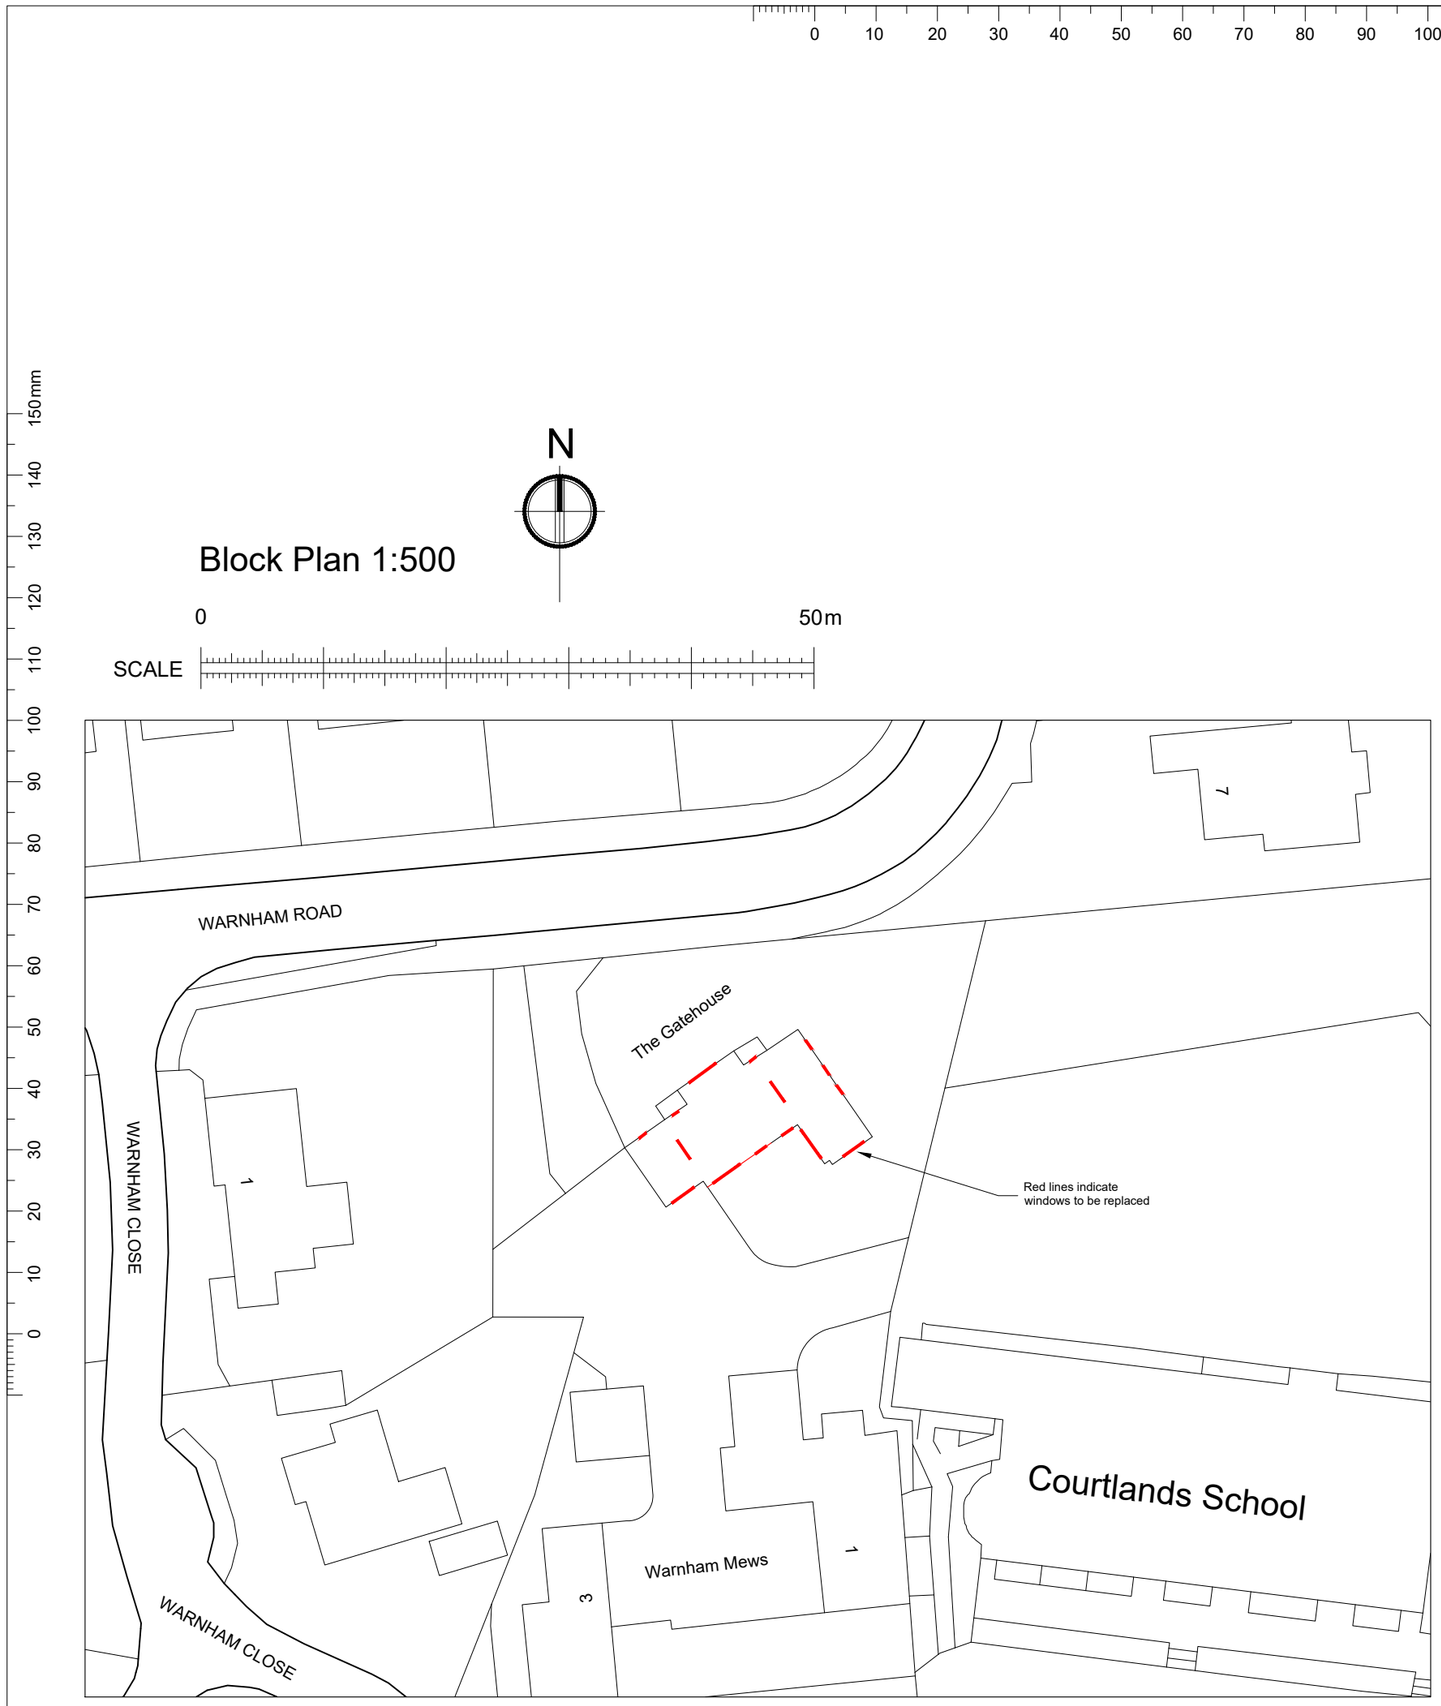


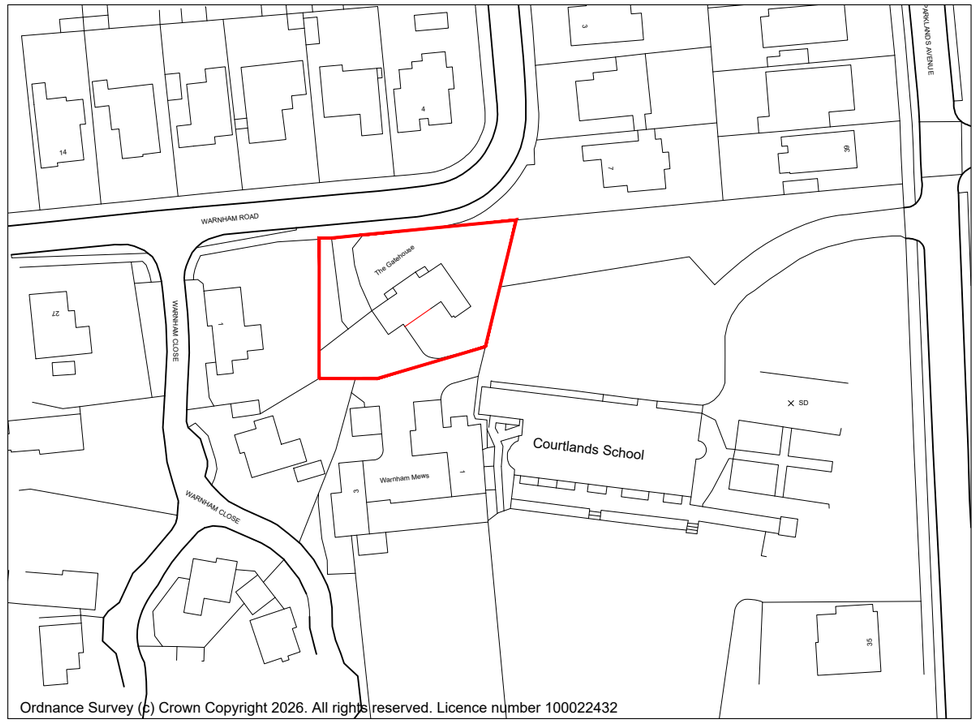

Location Plan 1:1250

0 125m

SCALE

N

Planning Application

REV	DATE	DESCRIPTION	INITIAL
A	21 09 26	Window Positions shown on Block Plan	

CHECK ALL DIMENSIONS ON SITE
DO NOT SCALE OFF DRAWING
NOT FOR CONSTRUCTION
DRAWING FOR PLANNING PURPOSES ONLY

REVISION:

NOTES:

CLIENT:
Mr Axon

DESCRIPTION:
Location and Block Plan

RATHBONE • MILLER
architecture & project management
First Floor, 39 High Street,
Steyning, West Sussex, BN44 3YE
Telephone: 01903 879873

SCALE:	DATE:	DRAWN:	PROJECT:	DRAWING NUMBER:	REVISION:
1:500@A3 1:1250@ A3	Sept 2026	PF	The Gatehouse, 25 Warnham Road Goring-by-Sea, BN12 4LL	23007 - 101	A

© Copyright RATHBONE MILLER LIMITED