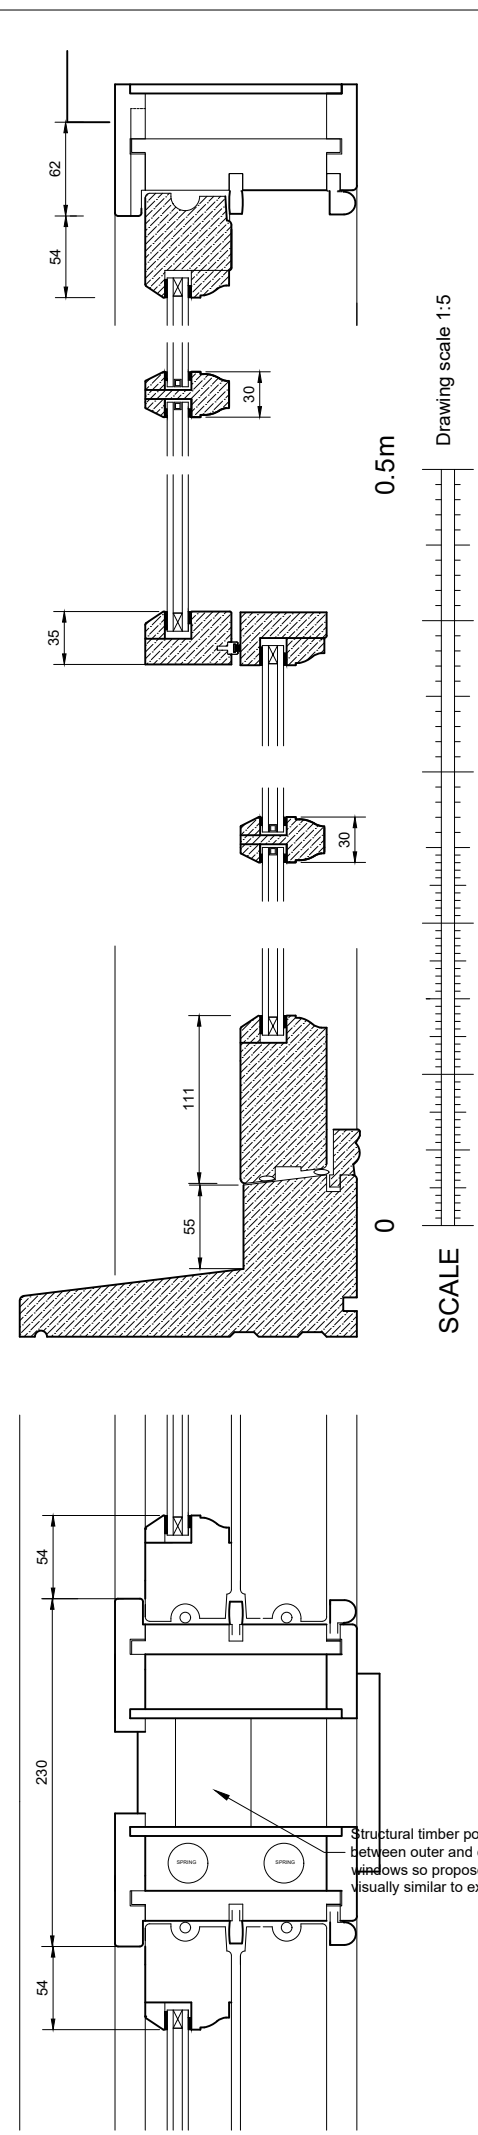




The head section of the sashes rolls around and forms the side jamb section - same profile

Existing Window W11 is timber painted finish.

It is softwood throughout, externally beaded with sealed double glazed units set in putty/glazing compound.

New windows are to be white colour upvc with sealed double glazing, using 'Rose Heitage' sash windows - this curved window will be a non standard 'special' that will use standard sections

This drawing shows manufacturers details/drawings for the proposed windows

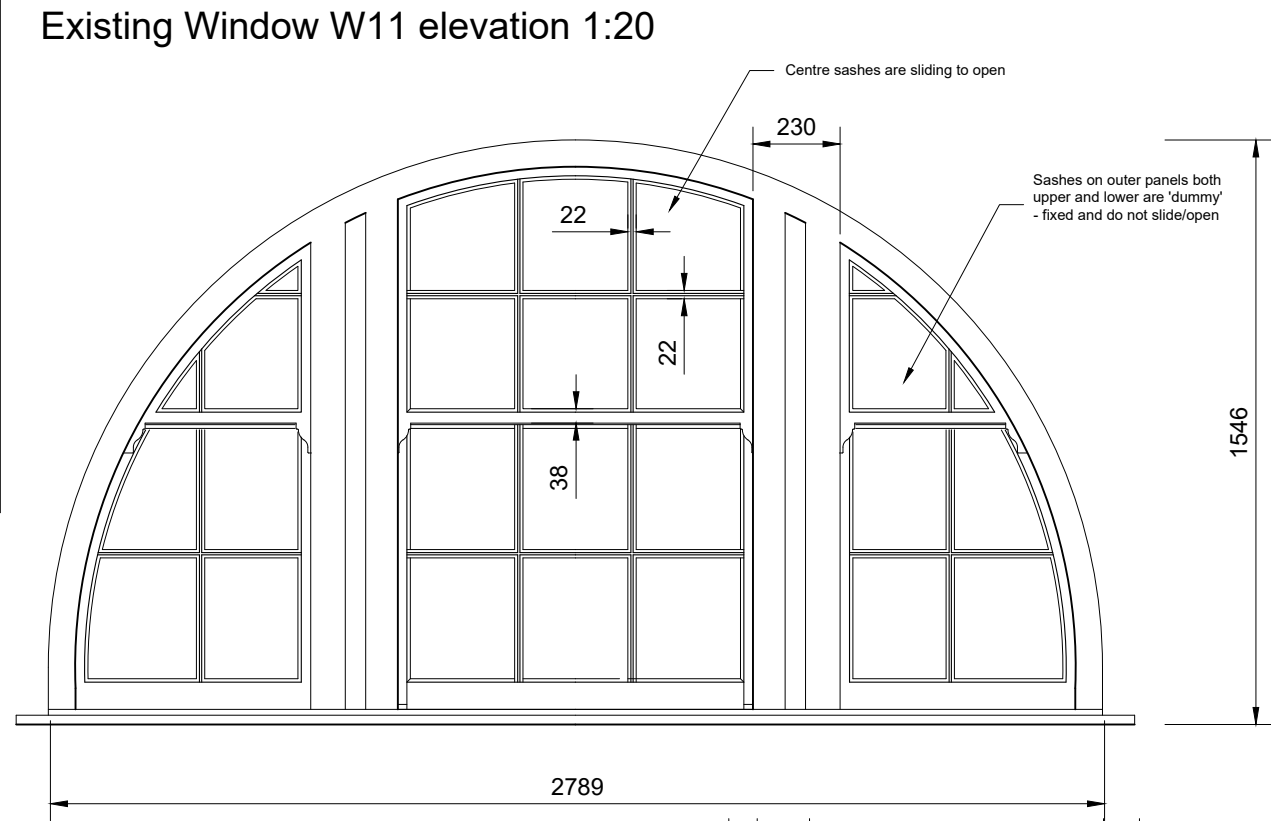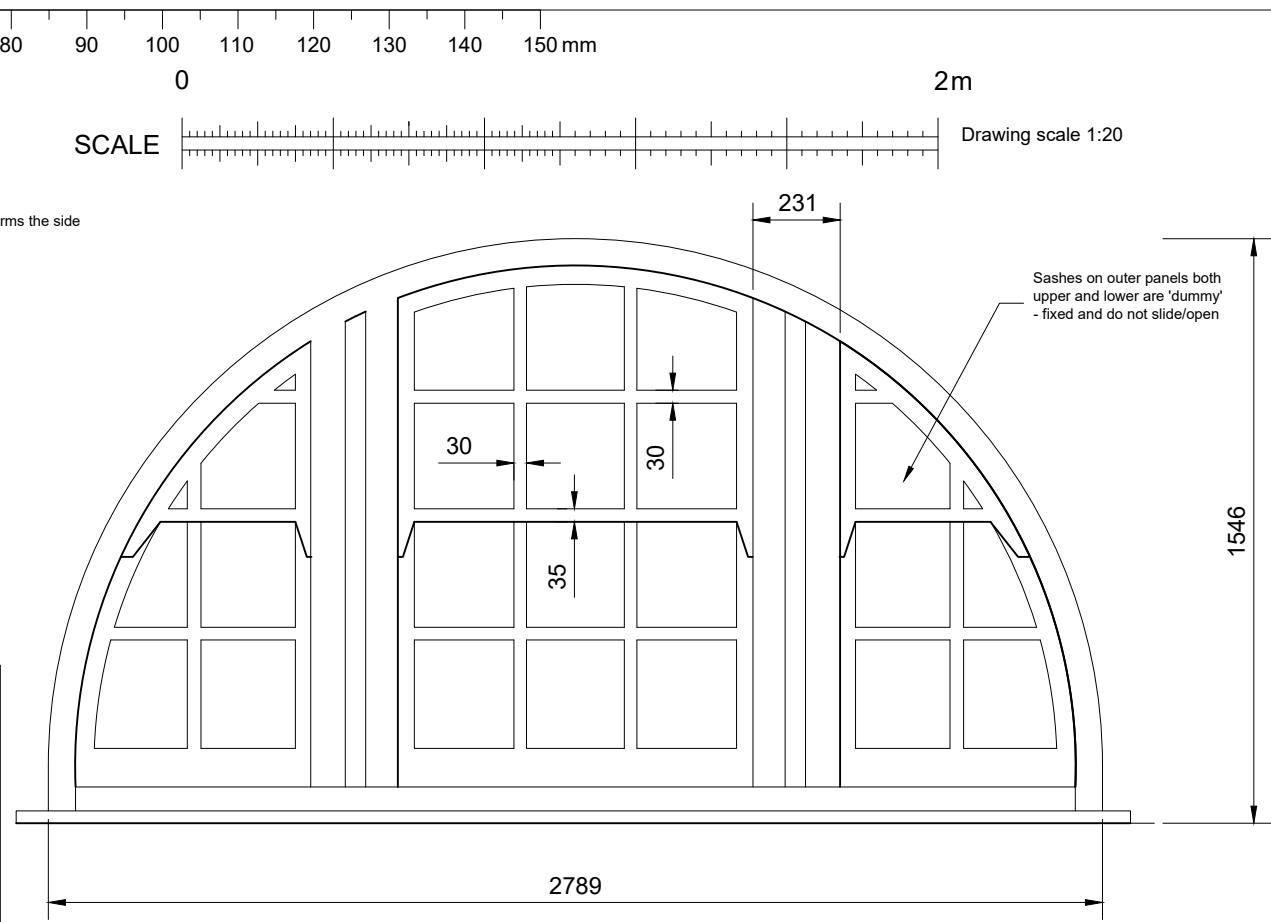

Planning Application

CLIENT:			REVISION:		NOTES:	
Mr Axon			DESCRIPTION:		RATHBONE • MILLER architecture & project management	
Window Details			PROJECT:		First Floor, 39 High Street, Steyning, West Sussex, BN44 3YE Telephone: 01903 879873	
The Gatehouse, 25 Warnham Road Goring-by-Sea, BN12 4LL			DRAWING NUMBER:		23007 - 107	
© Copyright RATHBONE MILLER LIMITED			REVISION:			

SCALE:	DATE:	DRAWN:	PROJECT:
1:5 @ A3	Sept 2026	PF	The Gatehouse, 25 Warnham Road
1:20 @ A3			Goring-by-Sea, BN12 4LL