

This drawing is the copyright of the Architects and may not be reproduced in any way without written authority. Do not scale from this drawing use figured dimensions only. It is the contractor's responsibility to check ALL dimensions ON SITE and report any discrepancies to the Architect. This drawing must be read in conjunction with all other relevant consultant's project drawings and documentation. It is the contractor's responsibility to ensure full compliance with Building Regulation Acts and CDM regulations.


PROPOSED GROUND FLOOR PLAN
1:50 @ A1

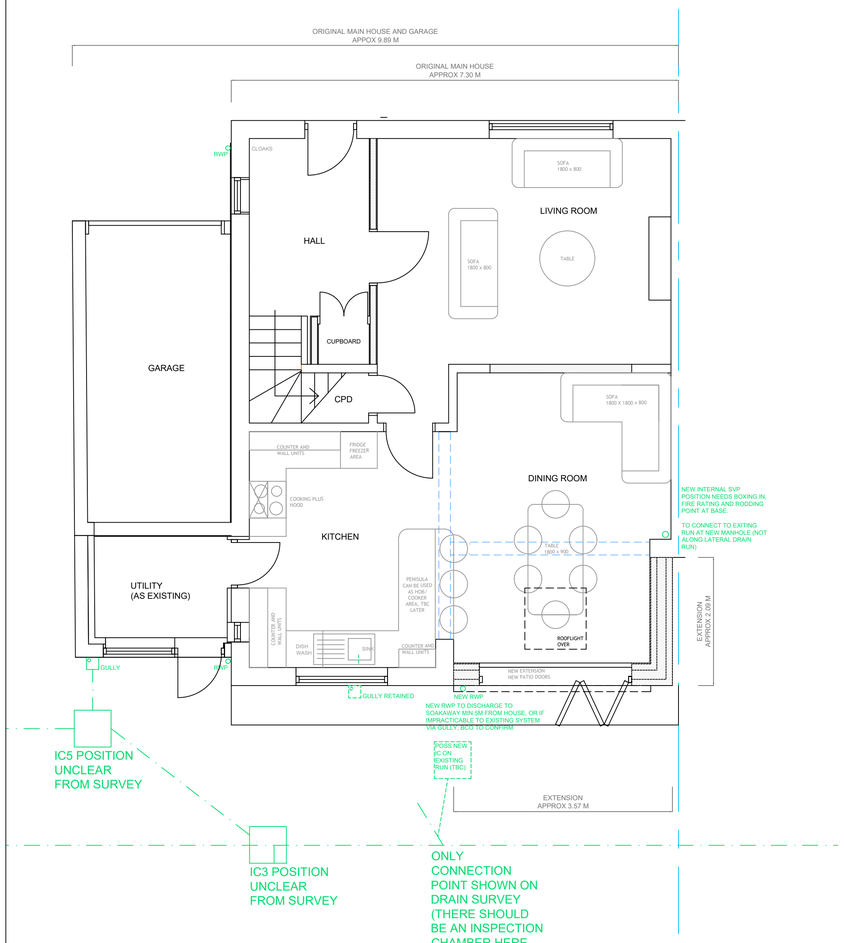

PROPOSED FIRST FLOOR PLAN
1:50 @ A1

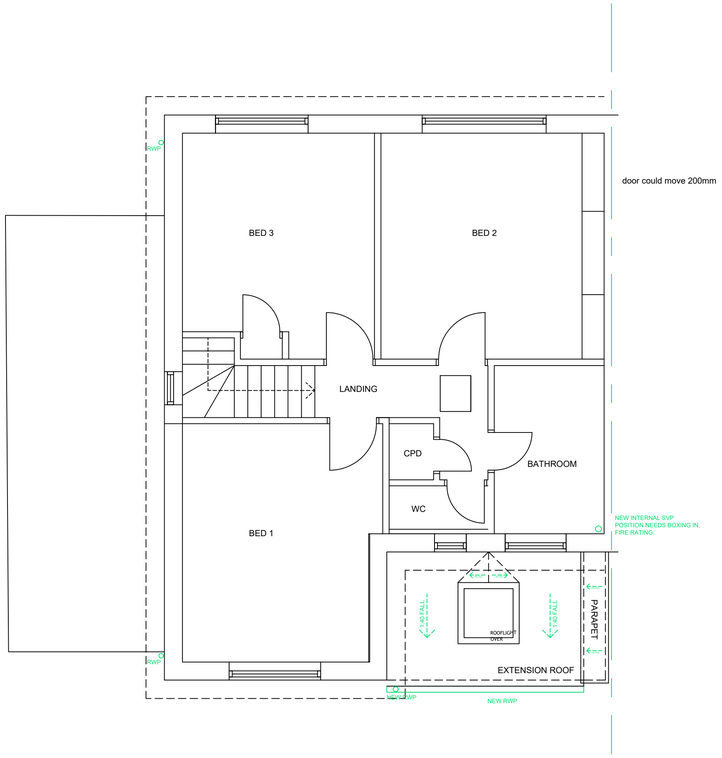

PROPOSED ATTIC PLAN
1:50 @ A1

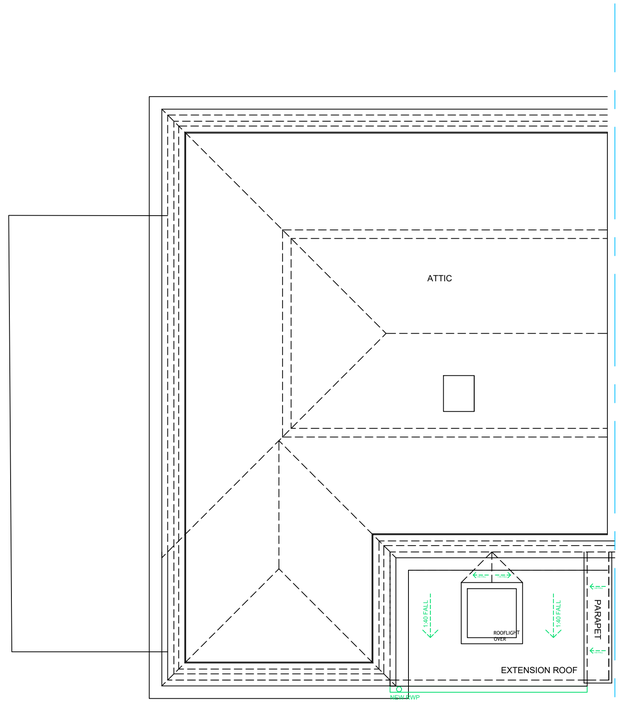

Paul Reed Architects ltd
Studio Steelhouse, 19 Bond Street,
Brighton, BN1 1RD
tel: 07807 458350
paul@paulreedarchitects.com

Rev	Drawn	Checked	Date
--	PPR	-	07-11-24

44 Kingston Lane
Southwick,
Shoreham-by-Sea
BN43 6YB

REAR/SIDE/INFILL
EXTENSION

PROPOSED PLANS

N

scale in metres
0 5 10

Scale: 1:50 @ A1

Job no:	Drawing no:	Rev:
BN 24 03	205	