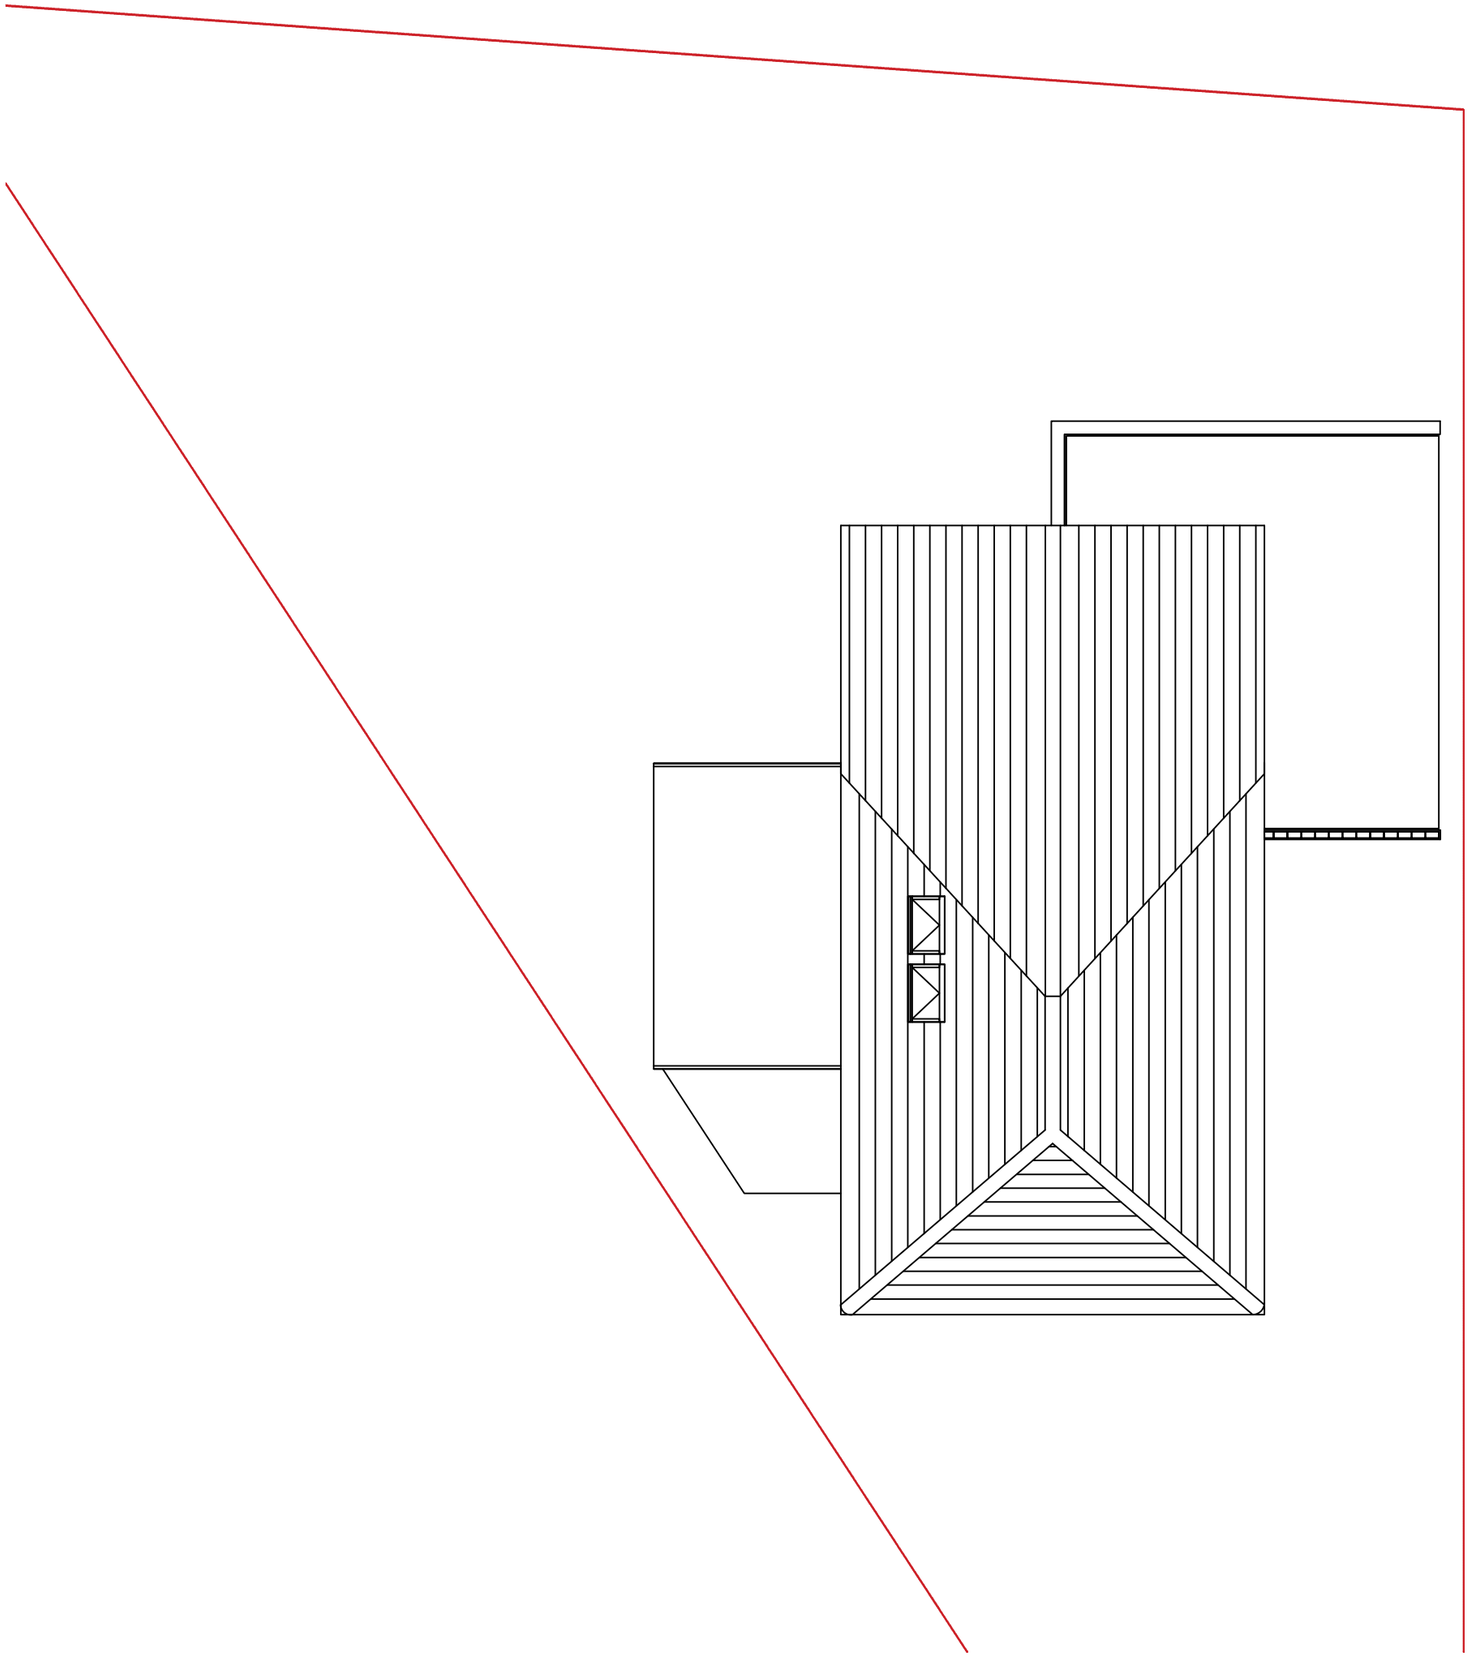

NOTES
DO NOT SCALE THIS DRAWING
THIS DRAWING IS COPYRIGHT CBLS CONSULTANTS
ALL DIMENSIONS TO BE CONFIRMED ON SITE
ANY INCONSISTENCIES TO BE REPORTED TO THE DESIGN TEAM IMMEDIATELY

DRAWING STATUS CODES - BS1192:2007
S0 - Initial Status or WIP
S1 - Suitable for co-ordination
S2 - Suitable for information
S3 - Suitable for review and comment
S4 - Suitable for stage approval
D1 - Suitable for costing
D2 - Suitable for tender
D3 - Suitable for contractor design
D4 - Suitable for manufacture/procurement
An etc - Approved & accepted as stage complete
Bn - Partially signed-off
CR - As construction record

0 1m 2m 3m 4m 5m

Rev	Date	Comment	L1 - L2
P04	02.01.2018	Link to Utility Increased and Store Added	LS
P03	12.12.2017	Revised Scale	LS
P02	27.11.2017	Revised to Client Comments	LS
P01	17.11.2017	Planning Issue	LS

Key - L1 = level 1 drawn L2 - level 2 checked

29 Benon-Stock Road,
Staines, Middelsex, TW19 6AN
T +44 (0)7703001216
E luke@cblsconsultants.co.uk
W www.cblsconsultants.co.uk

CLIENT
Mrs C L Williams

15, Nursery Close, Shoreham-by-sea
BN43 6GJ

PROJECT
Rear and Side Single Storey Extension and Garage

TITLE
Proposed Roof Plan

SCALE @ A3	PURPOSE OF ISSUE	
1:100	PLANNING	
CBLS PROJECT No.	STATUS	REVISION
[CBLS_D_0003]	S4	P04

DRAWING NUMBER
NRSY2-CBLS-01-01-DR-A-L-1201