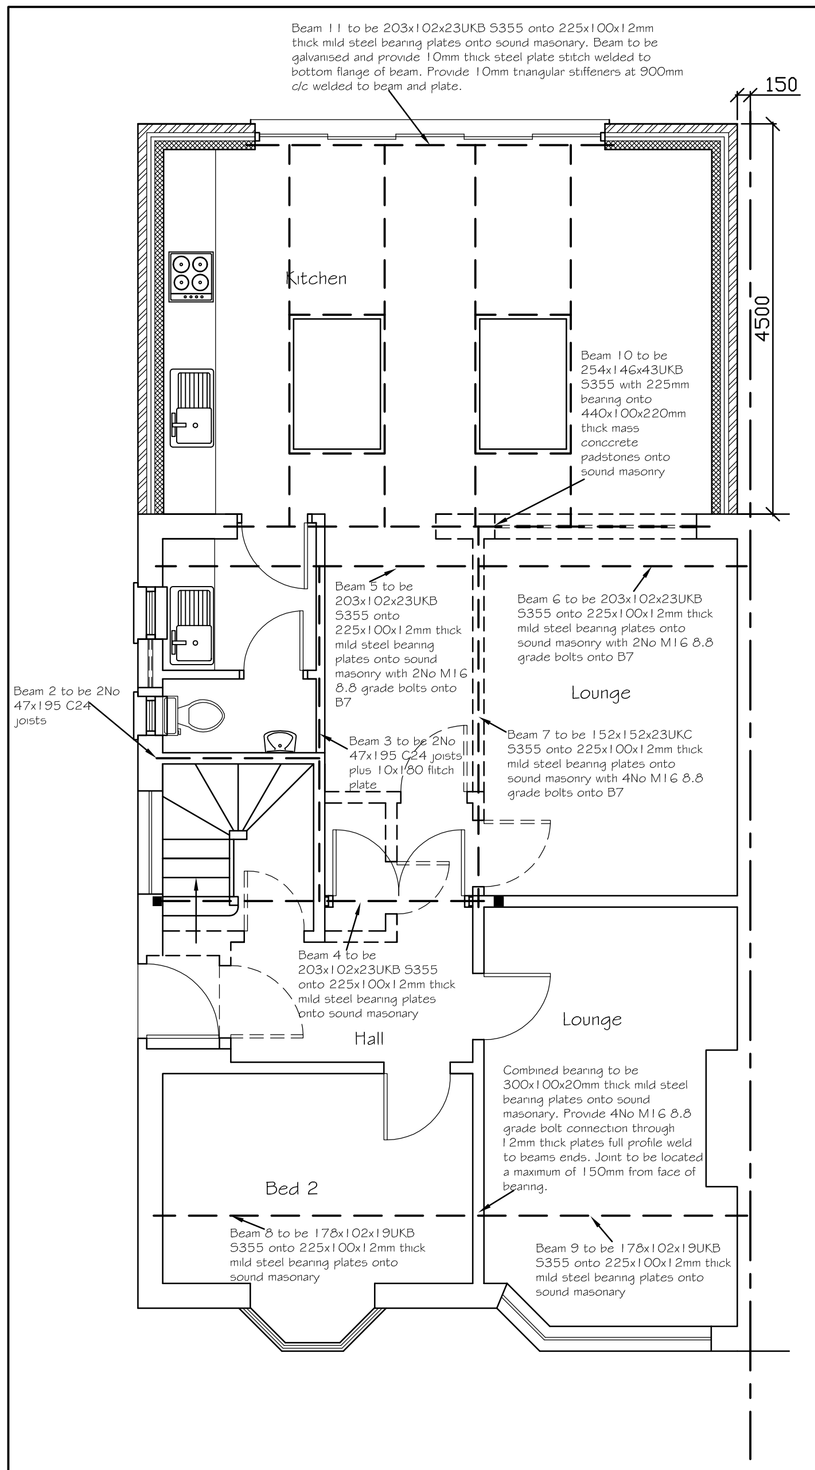

Proposed Ground Floor Plan

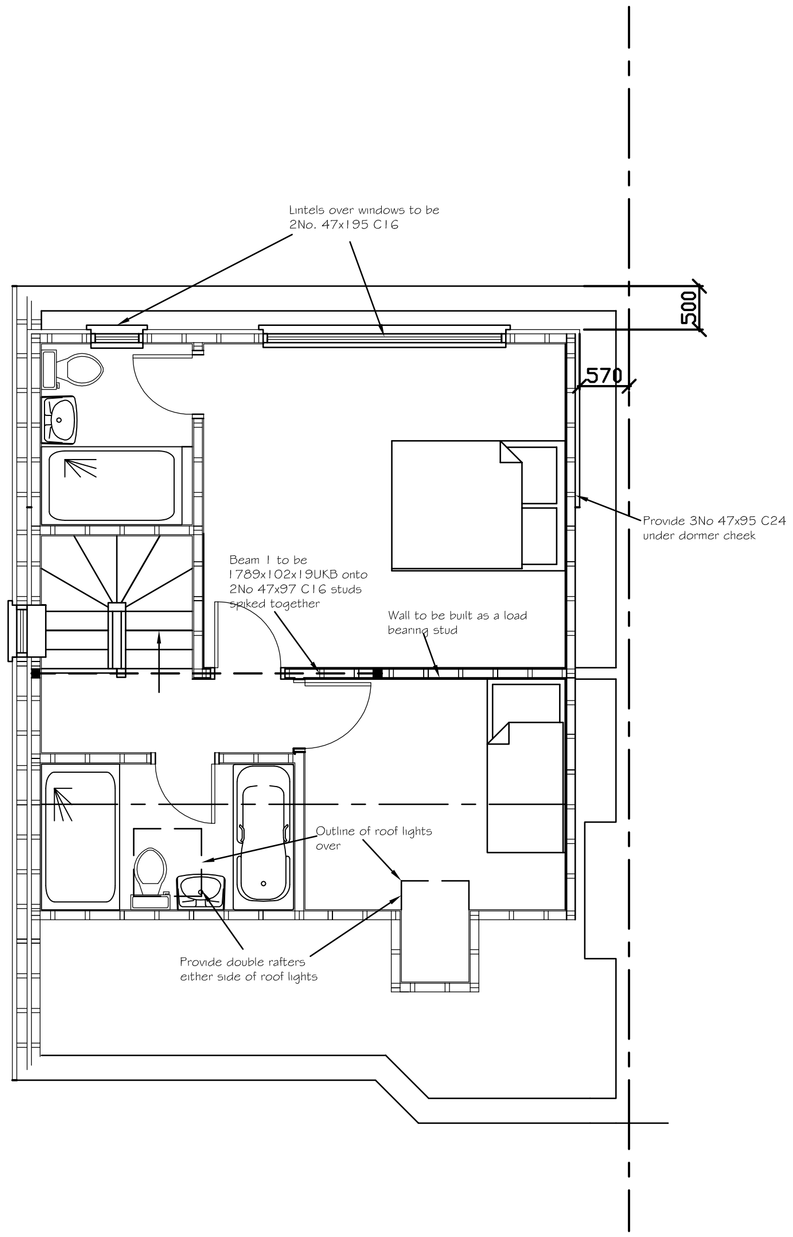

Proposed Floor Plan

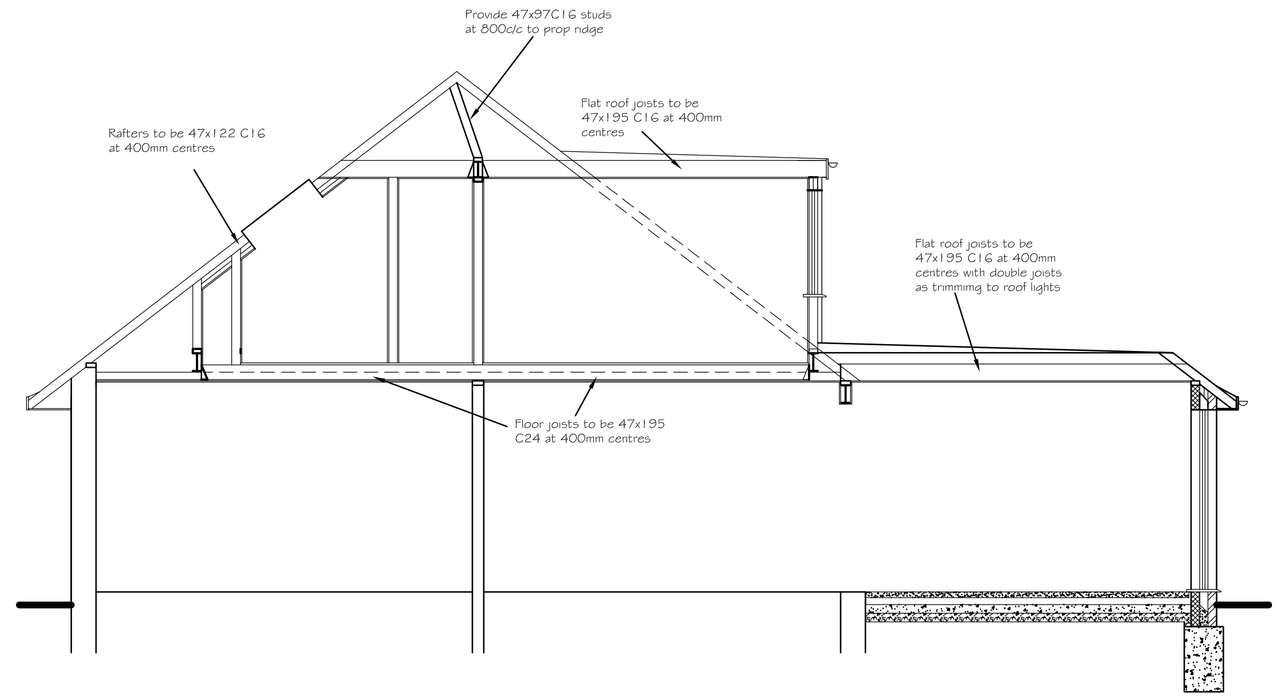

Cross Section

0 0.5 1 2 3 4 5 6 7 8 9 10

SCALE 1:50

Note: All materials to match existing.

Note: No part of extension to be commenced before the rooms in roof are complete

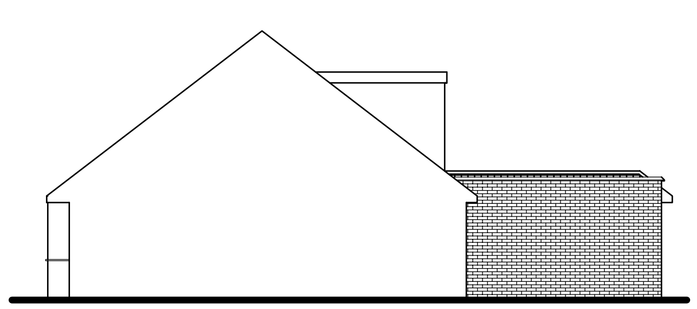

Proposed Side (West) Elevation

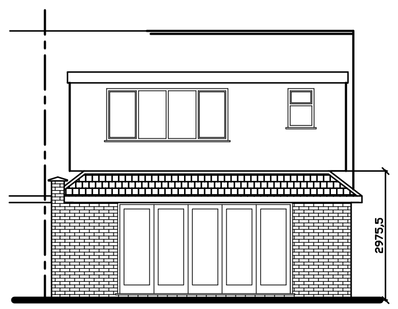

Proposed Rear (South) Elevation

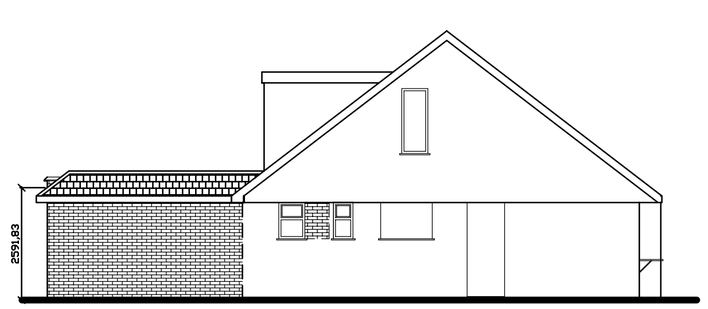

Proposed Side (East) Elevation

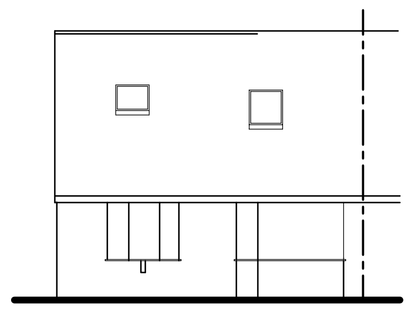

Existing Front (North) Elevation

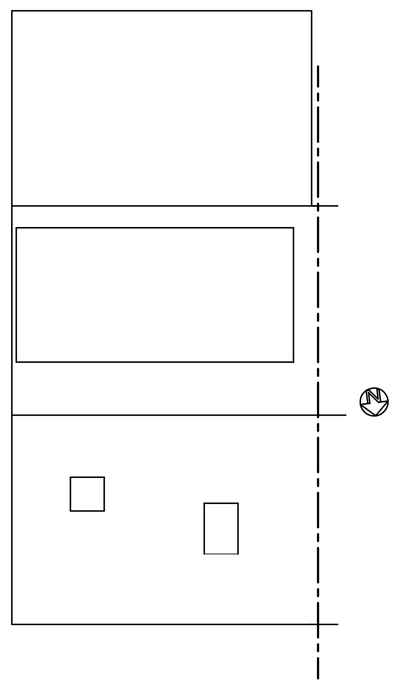

Proposed Roof Plan

0 0.5 1 2 3 4 5 6 7 8 9 10

SCALE 1:100

Tony Rogers
Building Consultants
Address: 40 Dawn Crescent, Upper Beeding
West Sussex, BN44 3WH
Telephone: 01903 815225 Fax: 01903 815225

Rev.	Date:	Revision Description:

Client: Mr G Foschini

Address: 9 Park Road
Shoreham
West Sussex
BN43 6PF

Project: Proposed single storey rear extension

Scale: 1:50 1:100
Paper Size A1

Date: February 2022

Drawing No: 22/1486/03

Drawn By: AWR

Revision: