



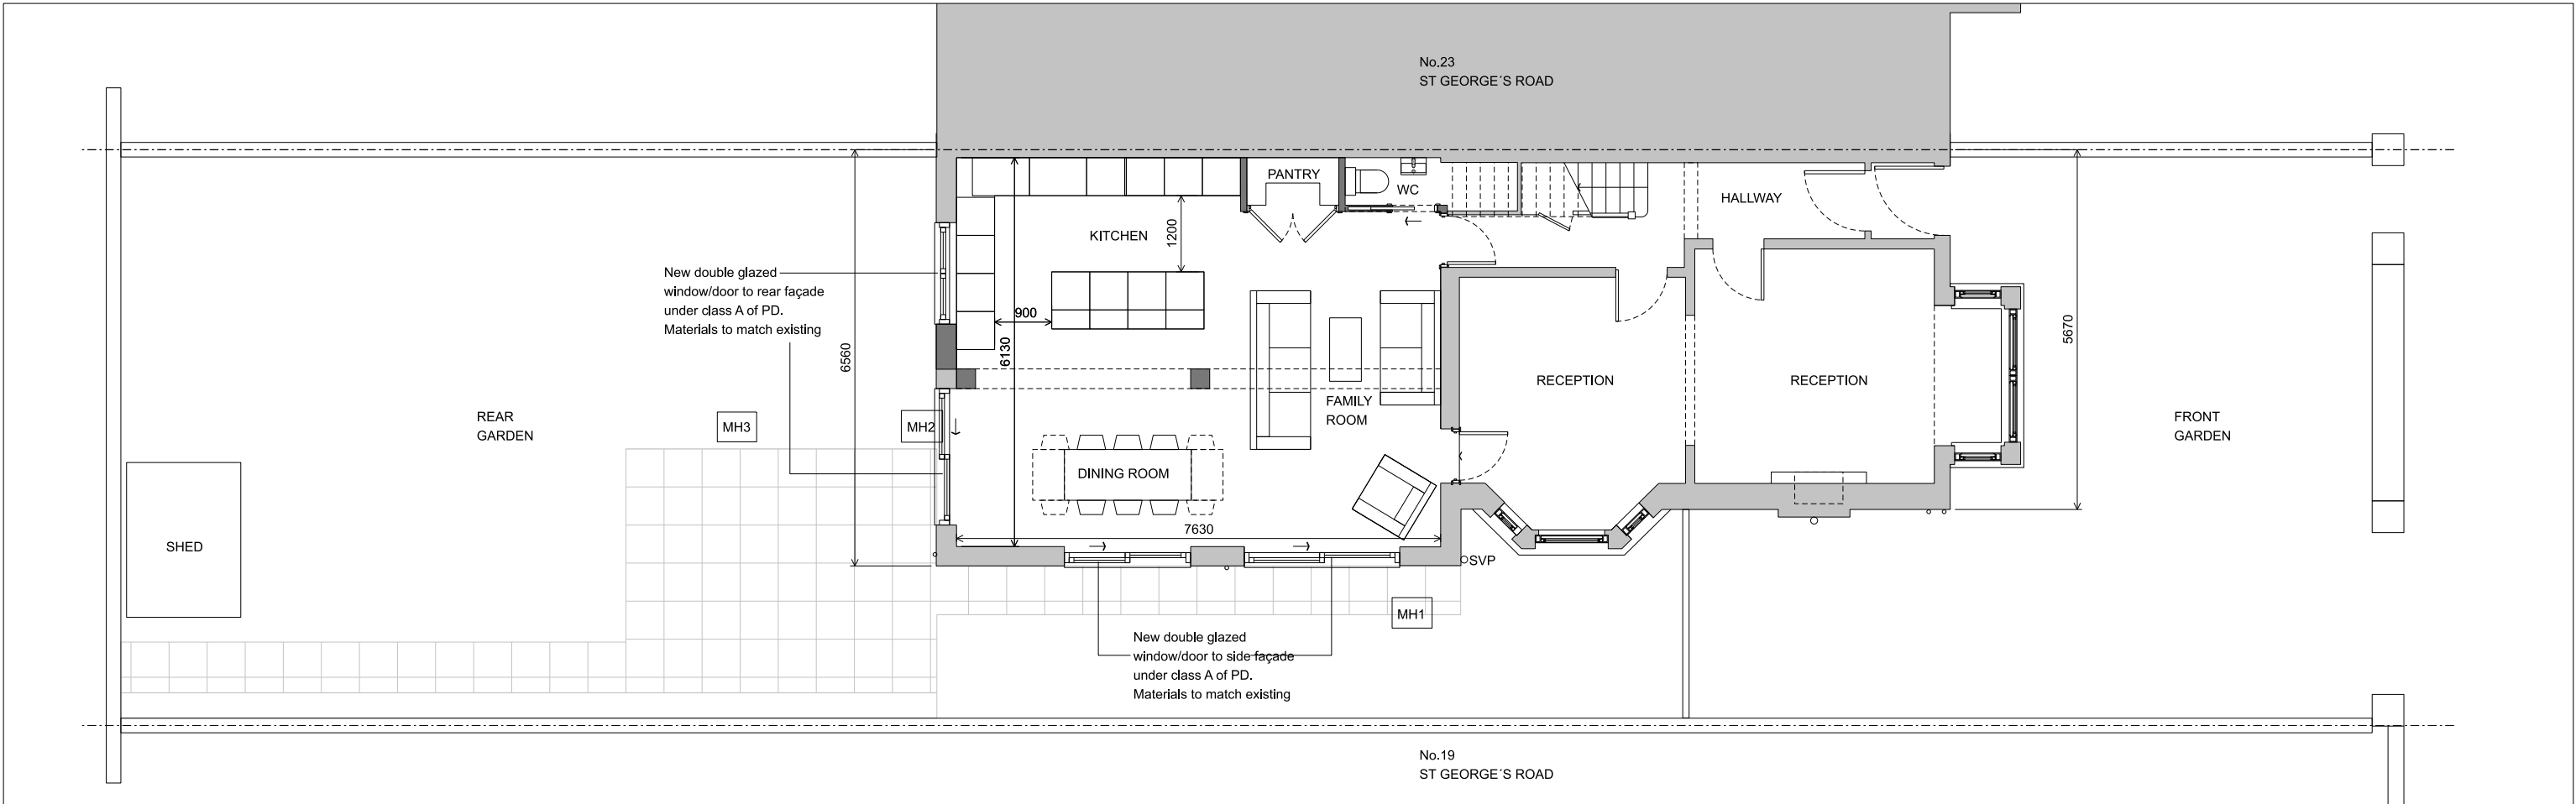


GROUND FLOOR PLAN

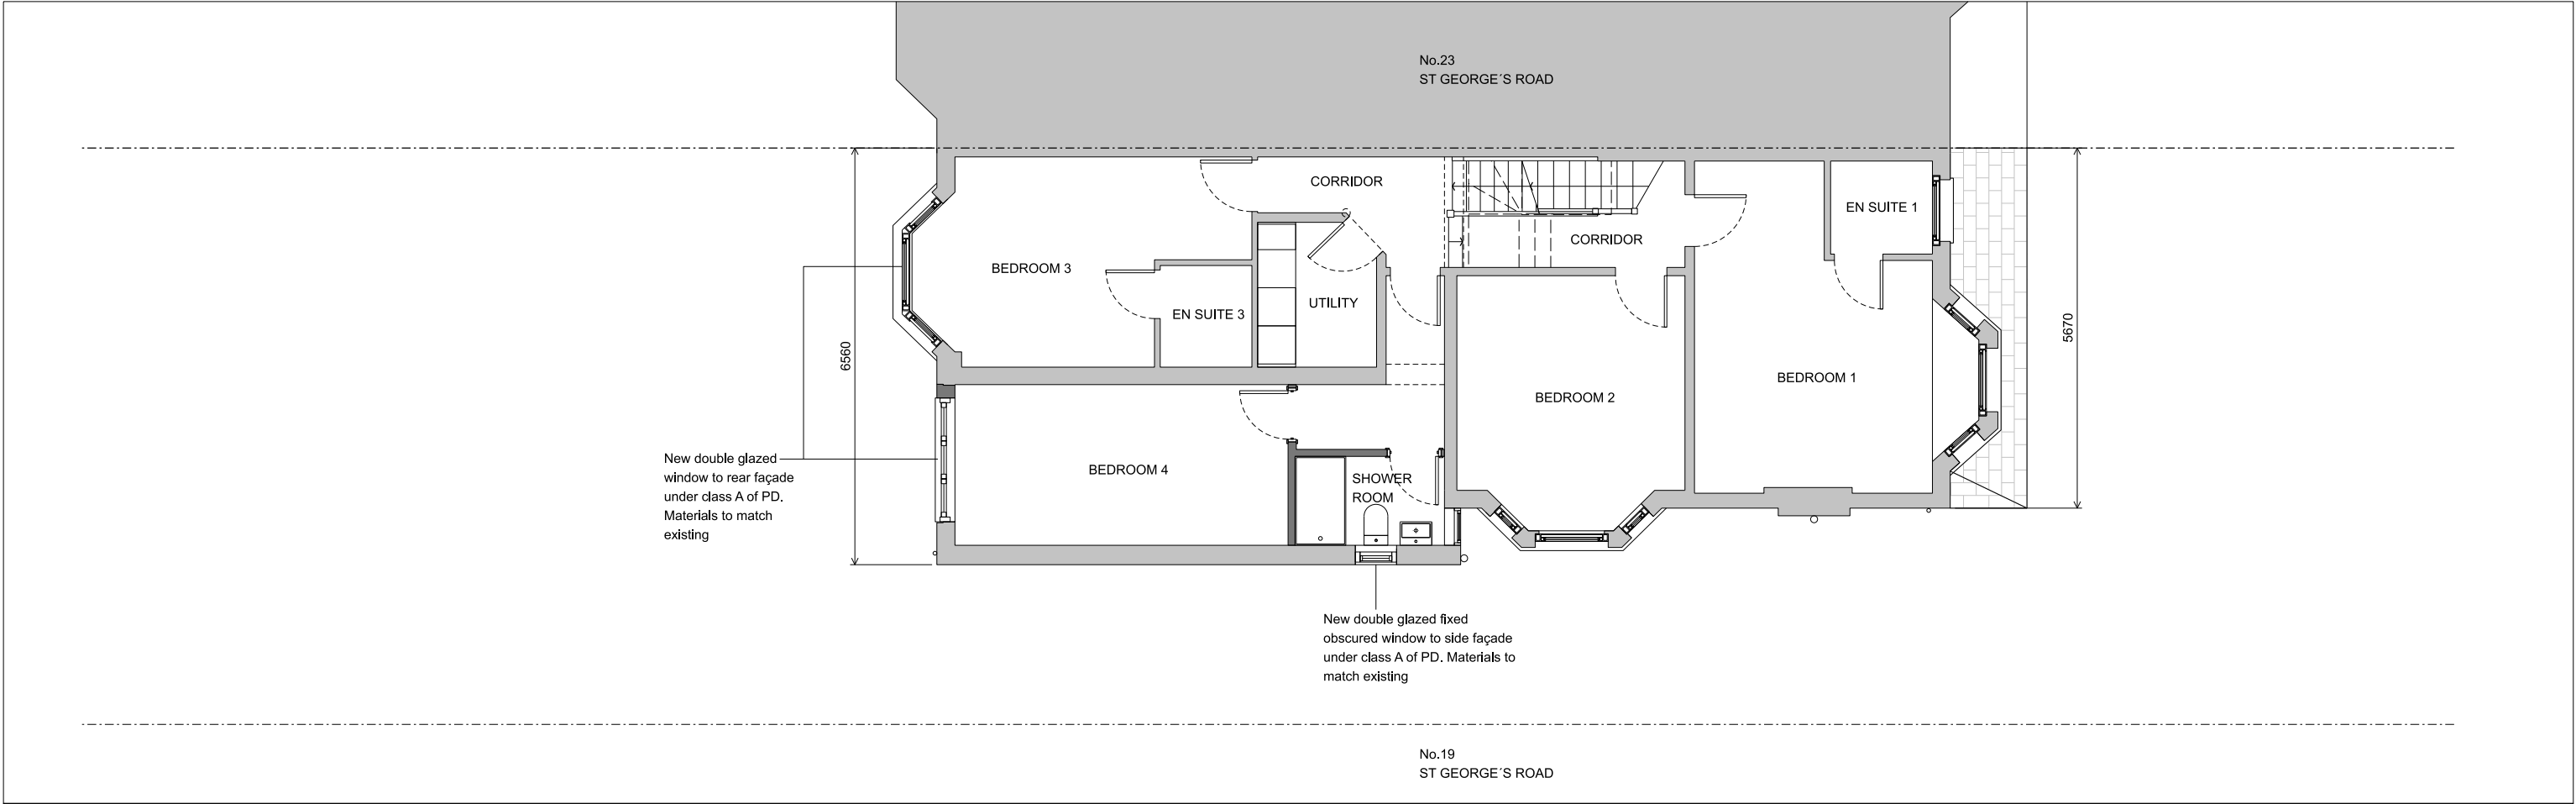

FIRST FLOOR PLAN

Rev:

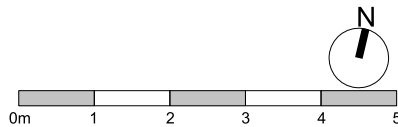

Notes: Unless stated otherwise, all dimensions are in millimetres. All dimensions to be checked and confirmed on site by contractor and as such are to be his responsibility. Any errors, omissions or discrepancies on this drawing are to be reported to the architect.

JOE WRIGHT ARCHITECTS

t: www.joewrightarchitects.co.uk e: info@joewrightarchitects.co.uk

Project:	21 St George's Road, Worthing, BN11 2DS	Scale:	1:100 @ A3	Date:	05.10.26
	Extension and Refurbishment				
Drawing:	Proposed Drawings	Drwg No:	2606-01_LD_101	Rev:	A
Title:	Plans				