



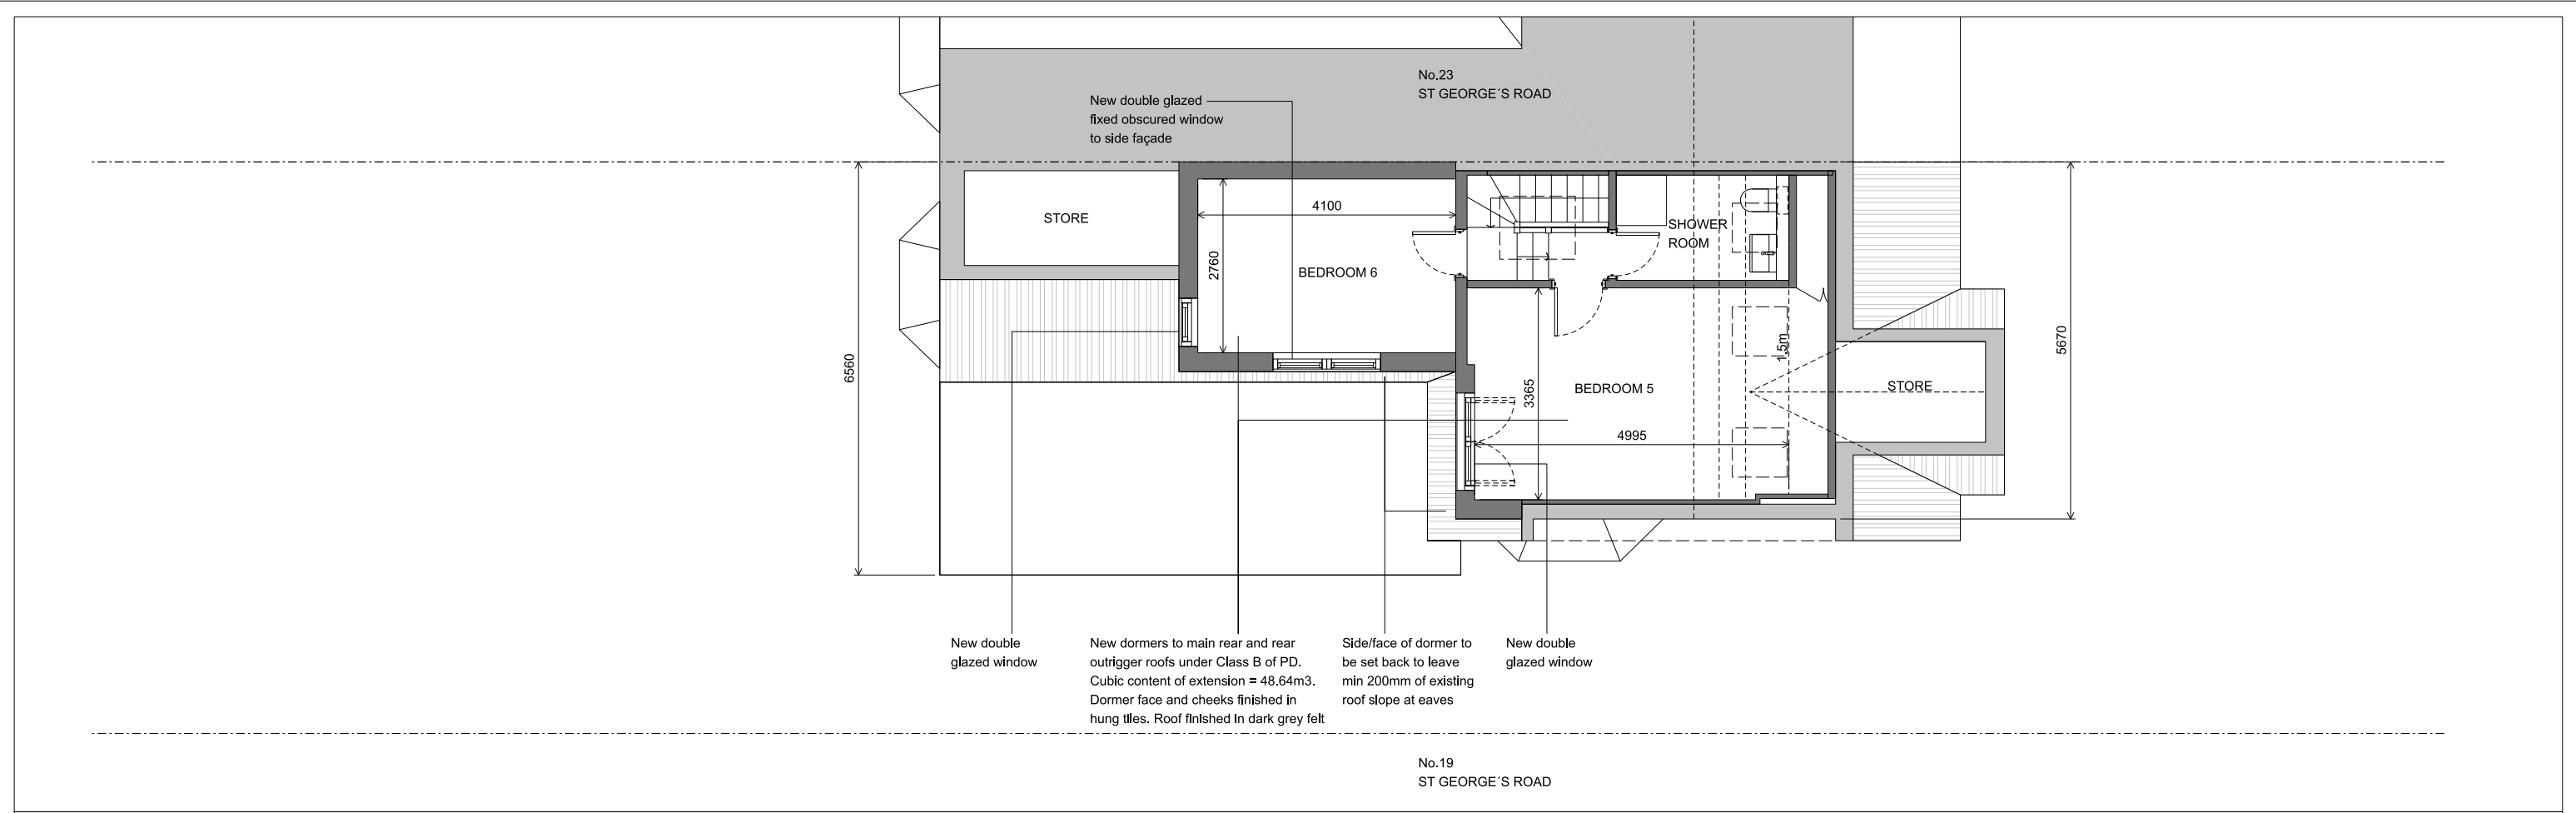

SECOND FLOOR PLAN

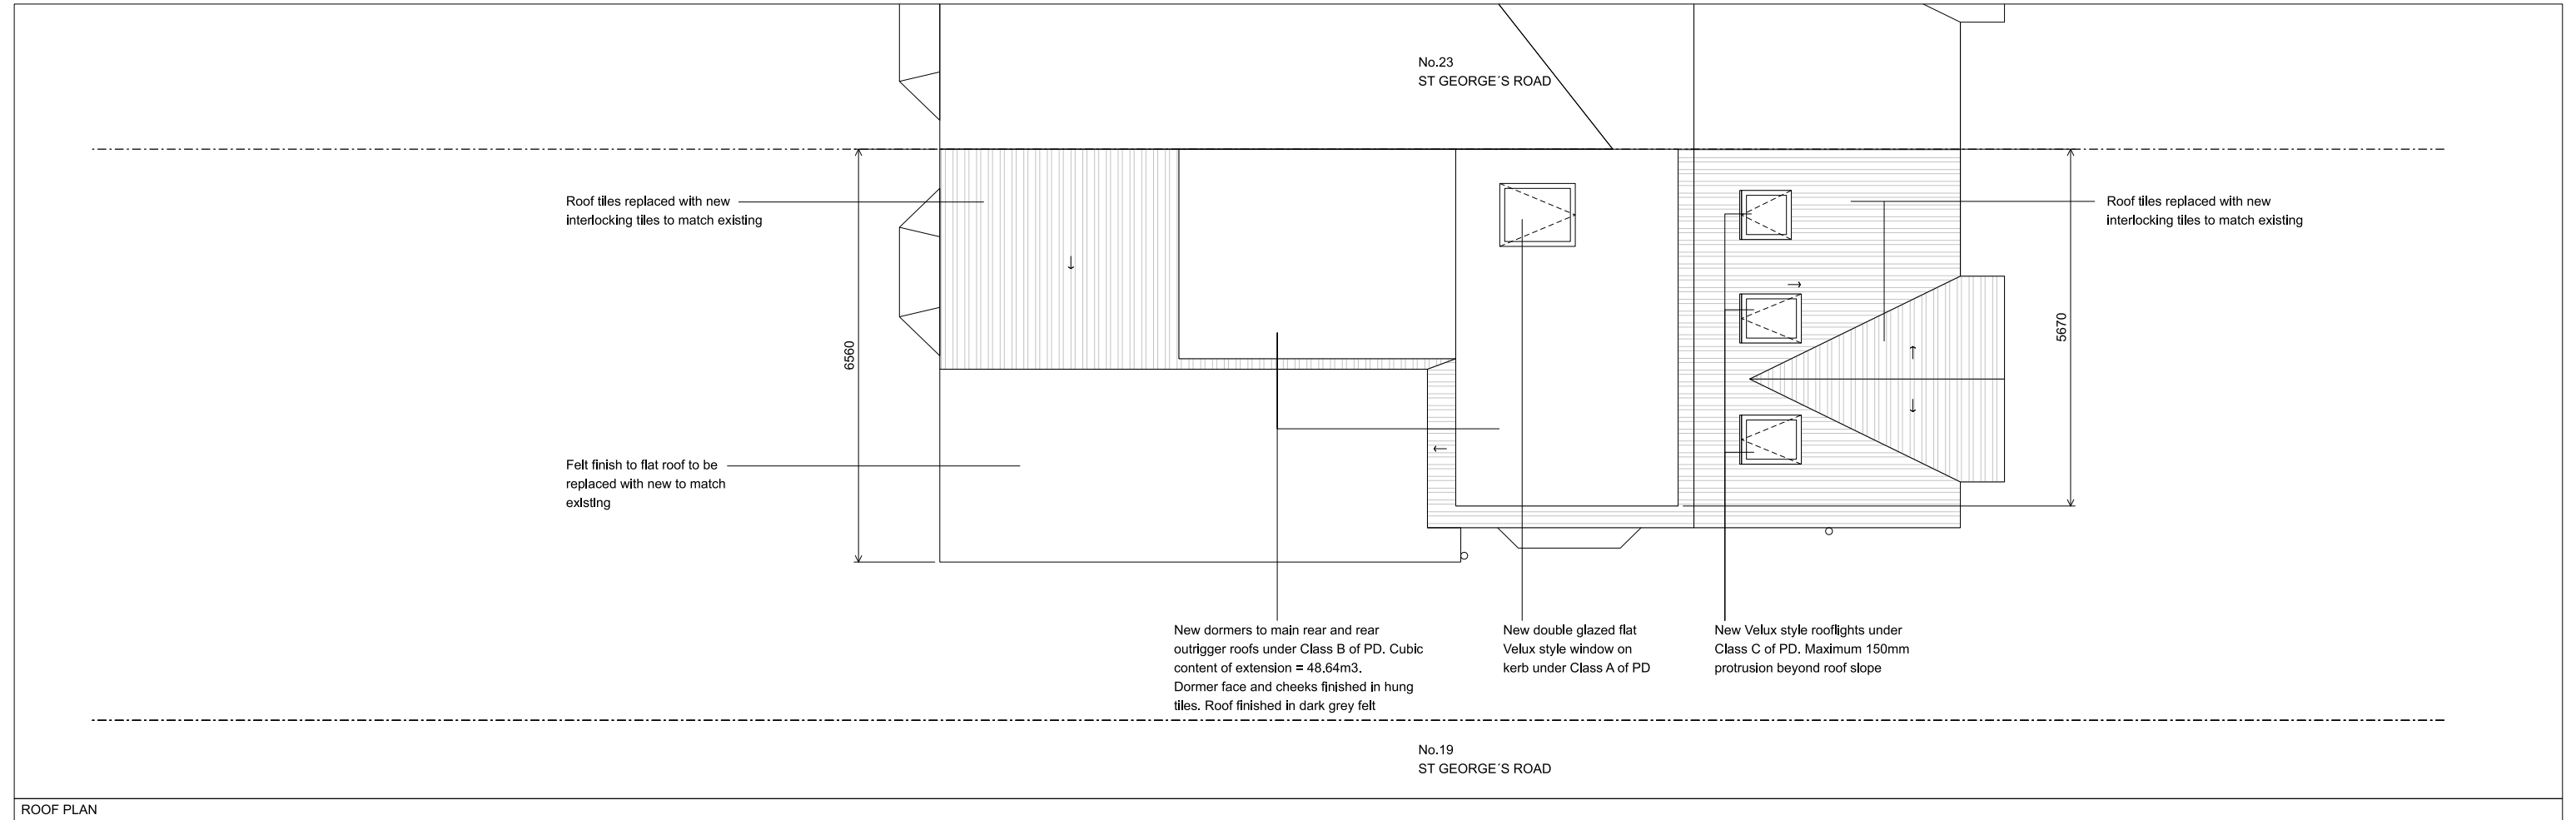

ROOF PLAN