



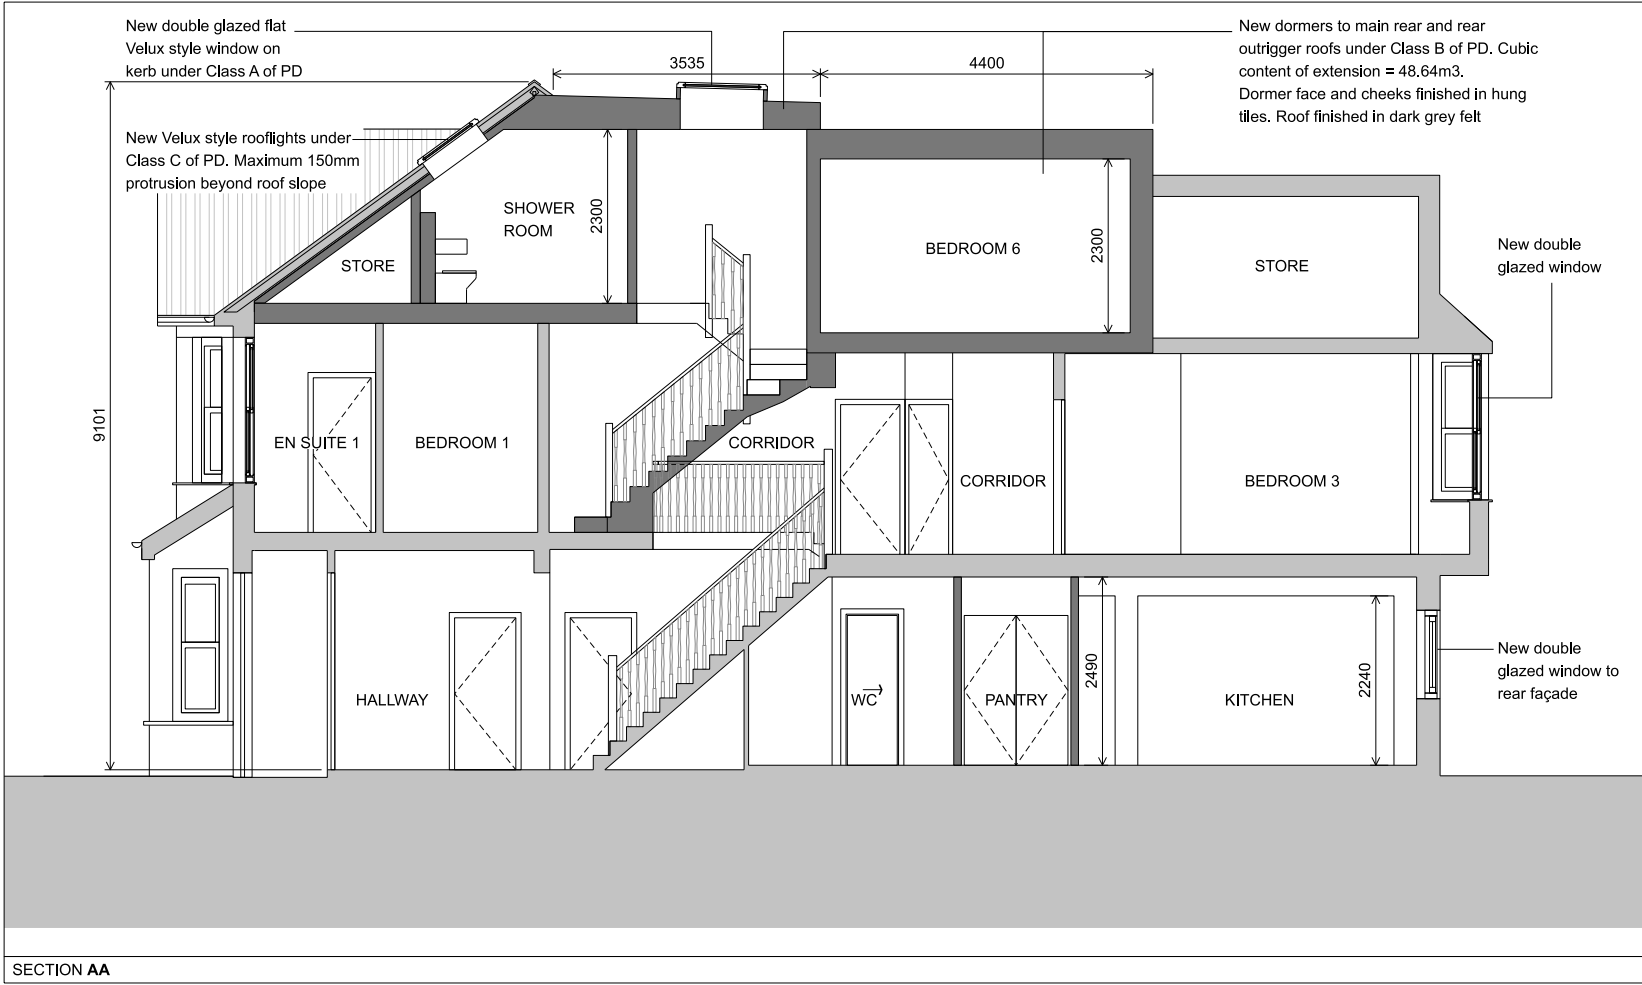


SECTION AA

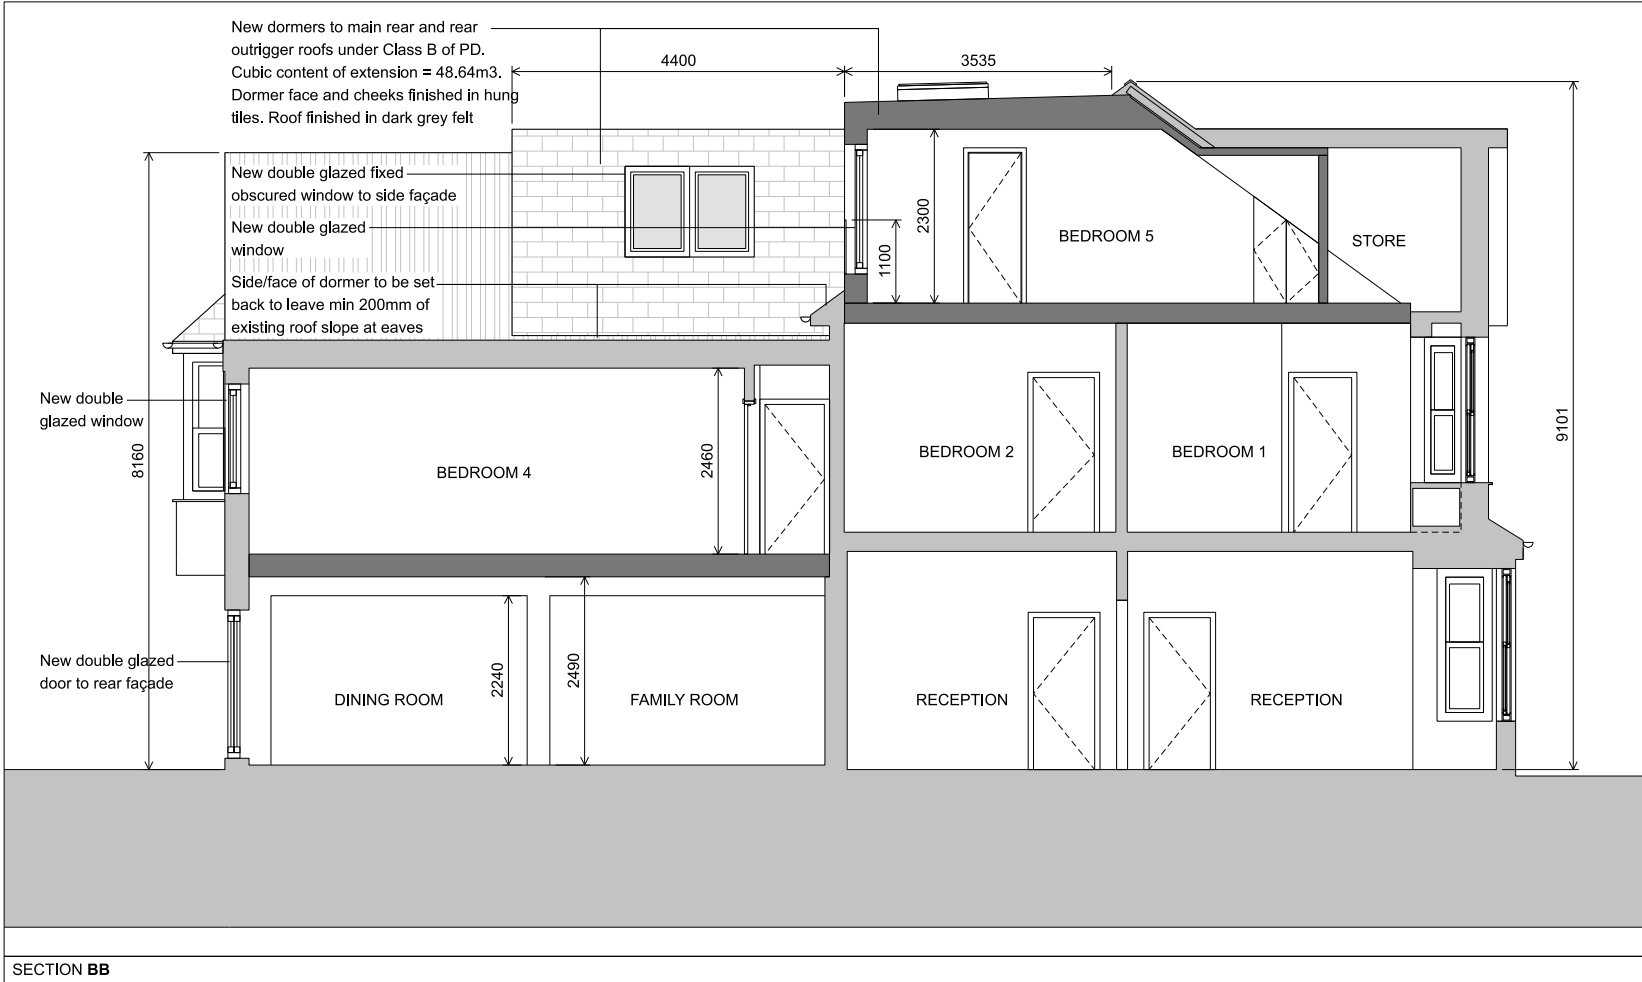

SECTION BB

CHERWELL ROAD

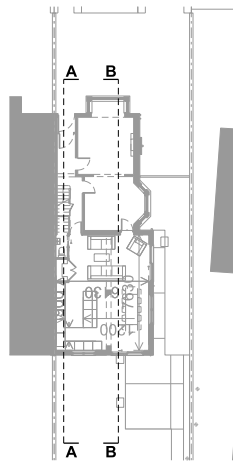

KEY PLAN



Rev:

Notes:

Unless stated otherwise, all dimensions are in millimetres. All dimensions to be checked and confirmed on site by contractor and as such are to be his responsibility. Any errors, omissions or discrepancies on this drawing are to be reported to the architect.

JOE WRIGHT ARCHITECTS

t: www.joewrightarchitects.co.uk e: info@joewrightarchitects.co.uk

Project: 21 St George's Road, Worthing, BN11 2DS

Extension and Refurbishment

Scale: 1:100 @ A3

Date: 01.10.26

Drawing: Proposed Drawings

Drwg No: 2606-01_LD_104

Rev: /

Title: Sections

