


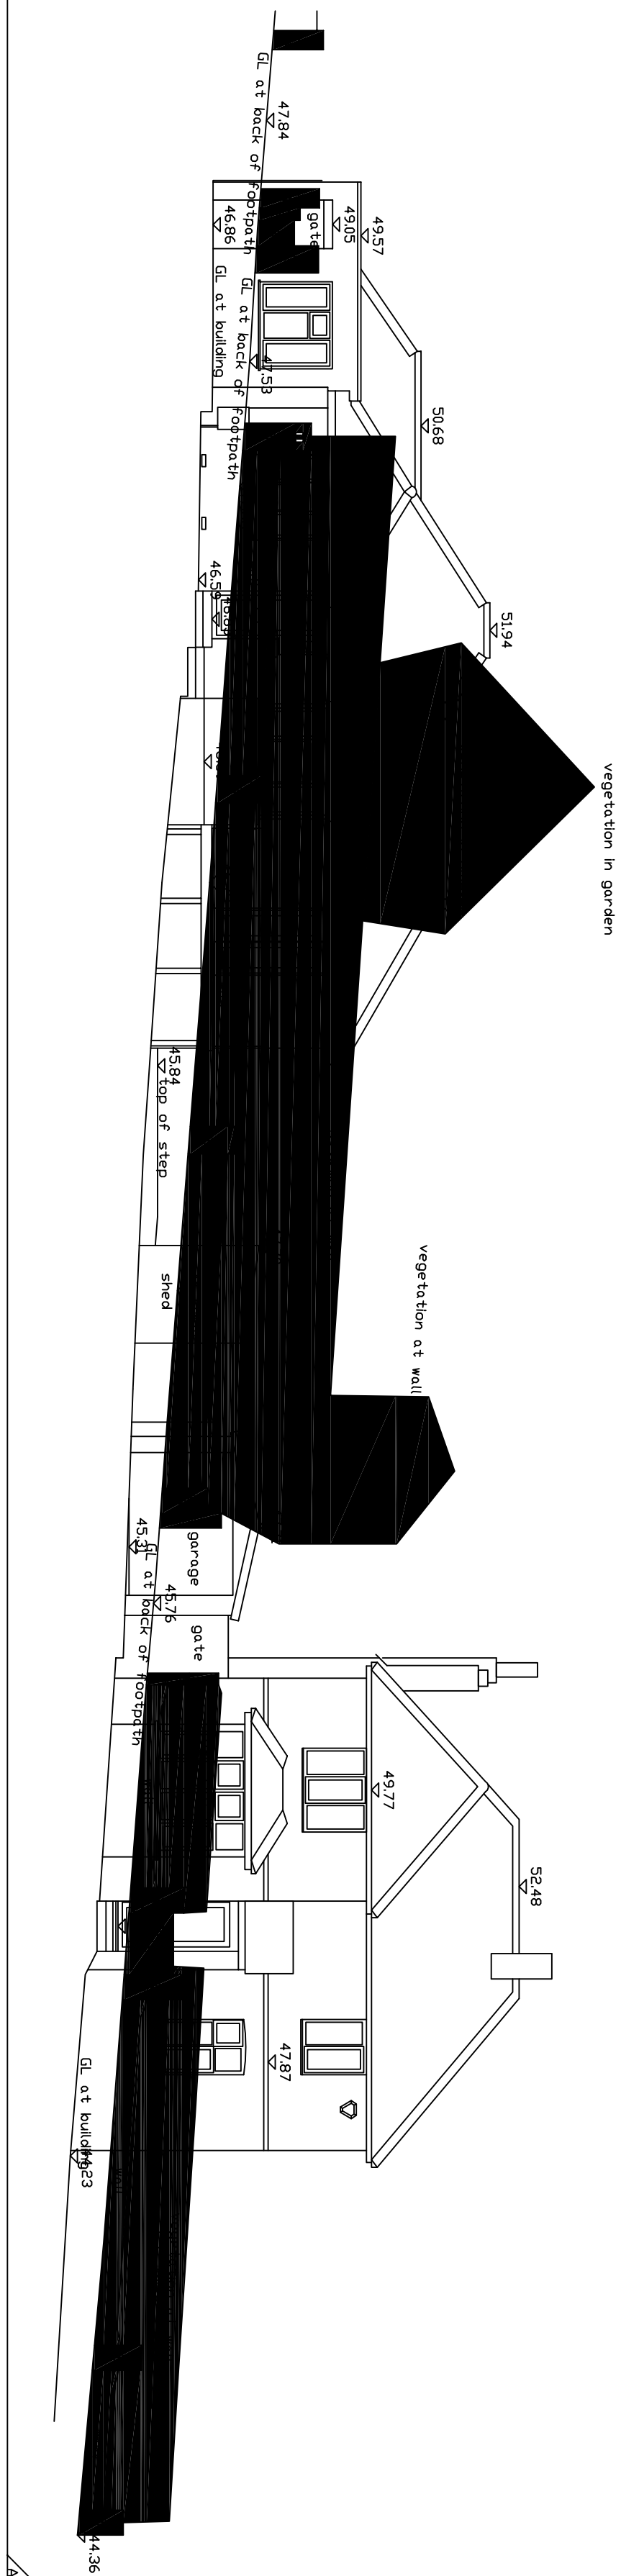

DATUM 40.00m

DATUM 40.00m

Existing Street Scene

[illegible]

Tony Rogers Building Consultants	
Address: 40 Dawn Crescent, Upper Beeding West Sussex, BN24 3WH Telephone: 01903 815222 Fax: 01903 815225	
Rev.	Date
Client:	Mr & Mrs M Najarian
Address:	6 Haining Rise Worthing West Sussex BN3 3AL
Project:	Proposed detached dwelling
Scale:	1:100
Paper Size	A1
Date:	January 2026
Drawing No:	25/1601/10
Drawn By:	AMR
	Revision: