THIRD ANGLE PROJECTION

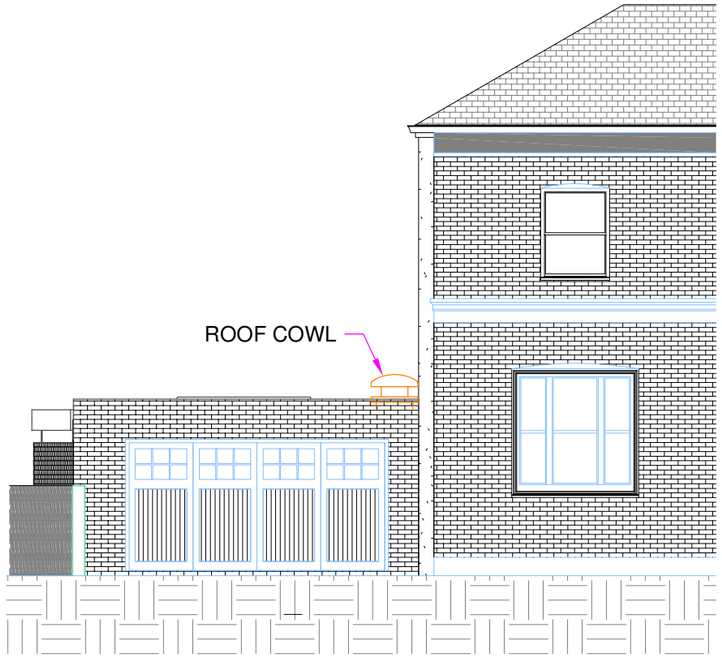

ELEVATION FACING EAST

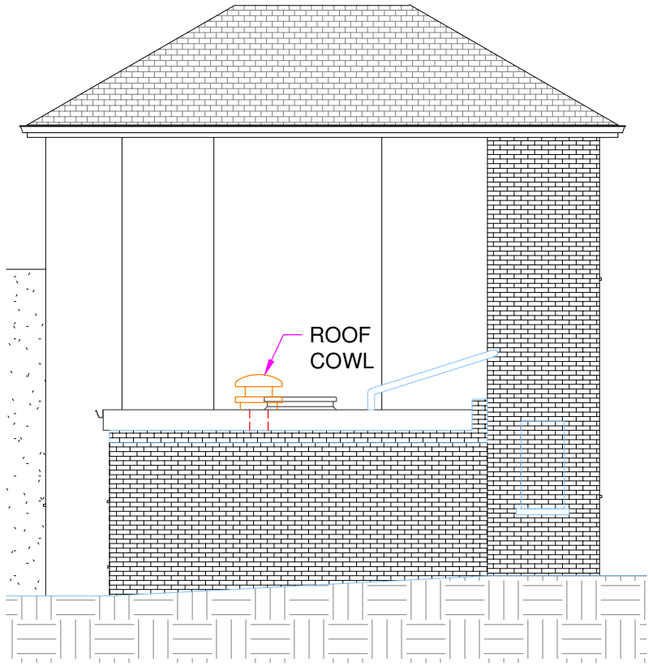

ELEVATION FACING SOUTH

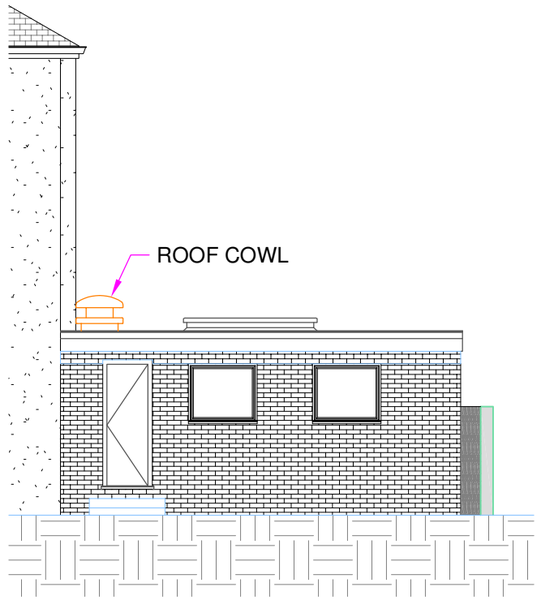

ELEVATION FACING WEST

0m 5m

B	BUILDING UPDATED	12/01/2026
A	BUILDING UPDATED	23/12/2025
REV	DETAILS	DATE

CLIENT
EC FOOD & WINE

TITLE
PROPOSED EXTERNAL ELEVATIONS SHOWING COWL POSITION

DRG. No 19243-V-2	REV B
CHECKED BY	DATE
DRAWN BY DP-AO	DATE 19/06/2025
SCALE 1:100	SHEET SIZE A3

target catering equipment

Manufactured by Pedrette Engineering Ltd
Unit 1, Ashville Trading Estate, Off Bristol Road
Gloucester, GL2 5EU
TEL: 01452 410447 FAX: 01452 410471
email: engineering@targetcatering.co.uk
web: www.targetcatering.co.uk

© Pedrette Engineering Ltd
This drawing is the property of Pedrette Engineering Ltd and it must not be copied, reproduced, or divulged to anyone without written permission

Client Approval

Please check carefully that this drawing represents your instructions as we will manufacture from information contained herein. Liability cannot be accepted for errors or ommissions once this drawing has been accepted and production begun. By signing you are also agreeing to our terms and conditions, which are available upon request

Approved by

Signature

Date