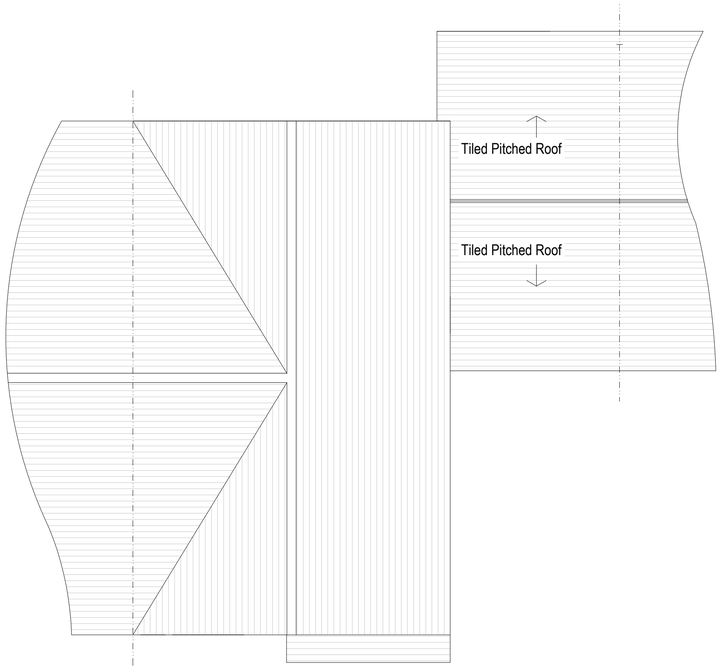

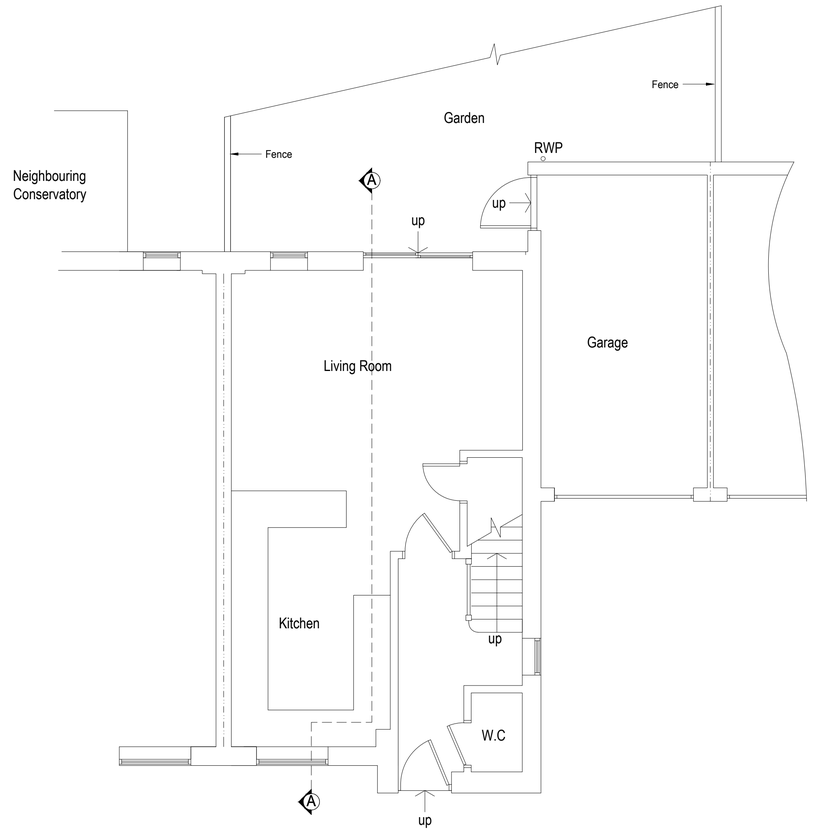

Existing Ground Floor Plan 1:50

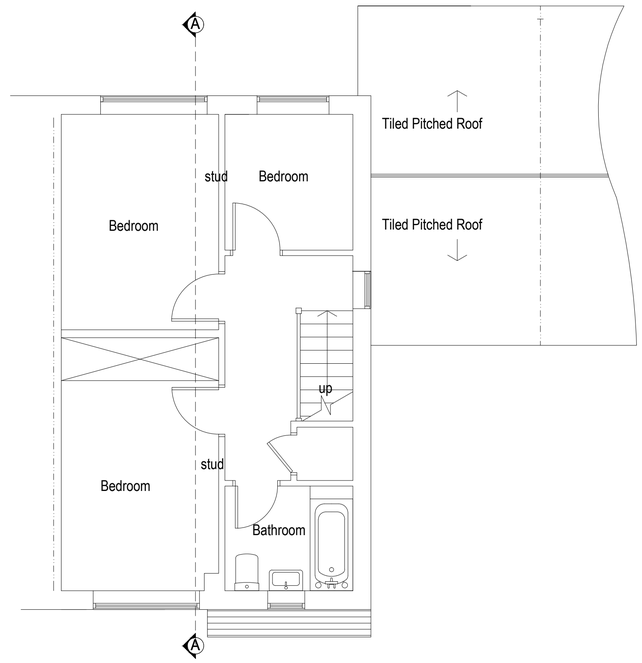

Existing First Floor Plan 1:50

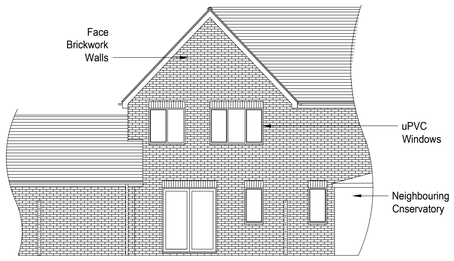

Existing Rear West Elevation 1:100

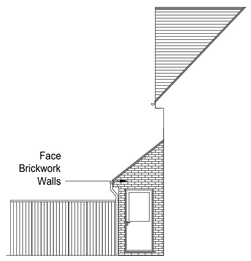

Existing Side South Elevation 1:100



Existing Section A-A 1:50

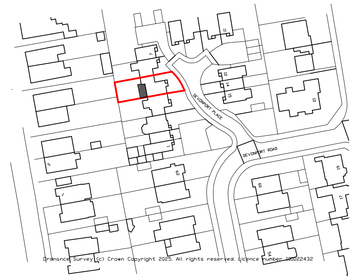

Location plan 1:1250

1:1250 0 10 20 30 40 50 60 70 80 90 100

1:100 0 1 2 3 4 5 6 7 8 9 10m

1:50 0 1 2 3 4 5 6 7 8 9 10m

Rev A 16/05/25 Requested Existing Roof Plan. amendments.

bpm Architectural Services Ltd.

client: Tom Lines

project: 5 Devonport Place
Worthing
East Sussex
BN11 2SU

project ref: 3098 Drawing No. 01A

drawing title: Existing plans , elevations and sections

drawn by: DH

date: April 25 scale: 1:50/100@ A1

www.bpmnet.co.uk
info@bpmnet.co.uk

Do not scale off drawing, check all dimensions on site before all work is commenced

All goods materials workmanship to conform with current building regs BSS and COP's