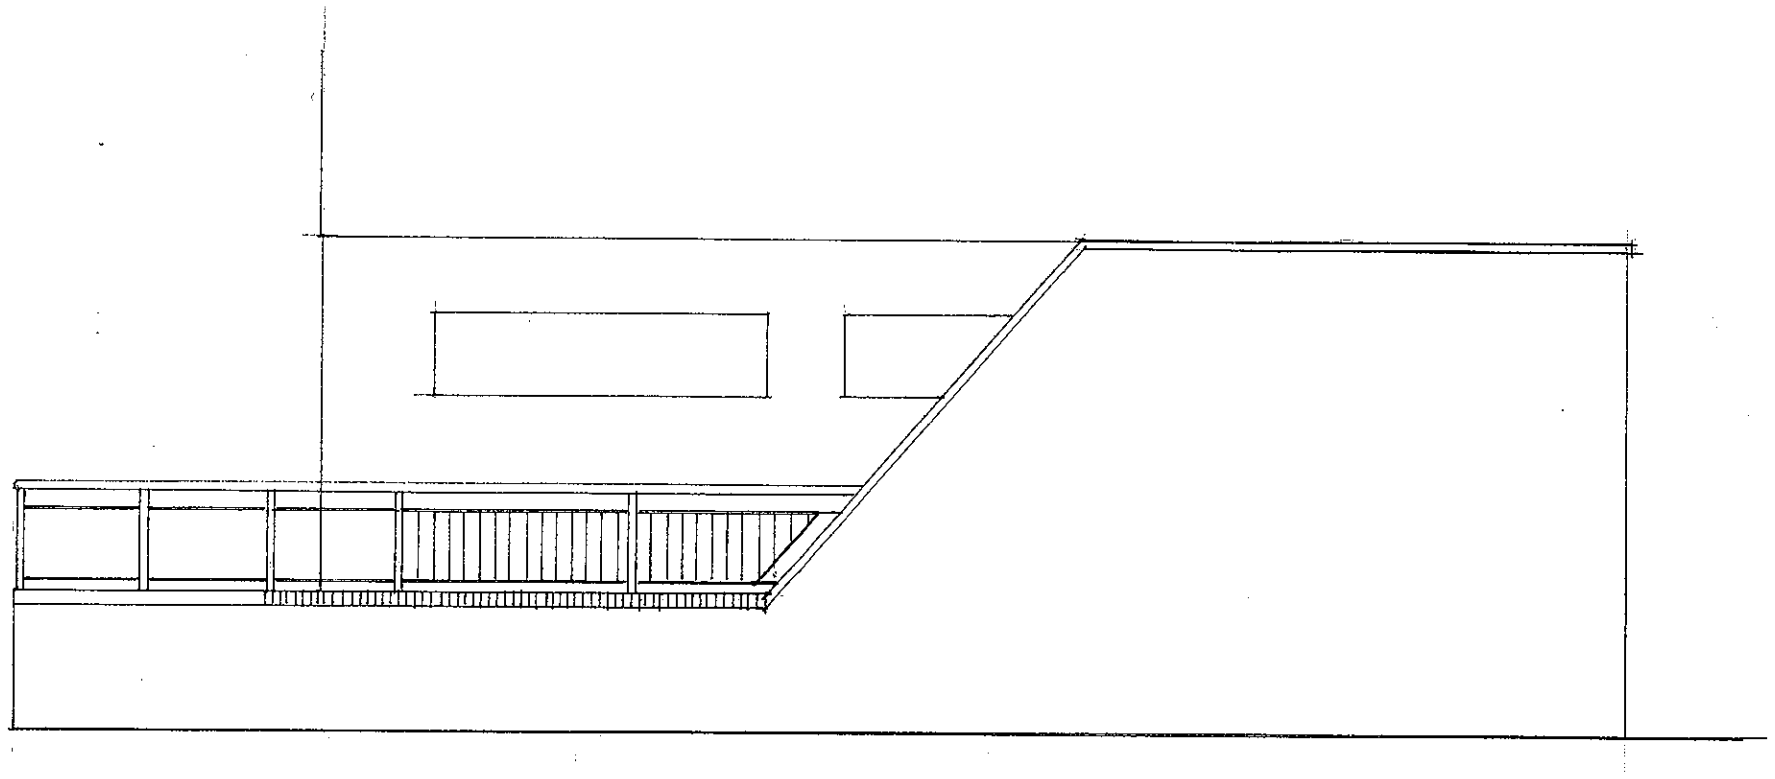

Proposed Elevation to South Street

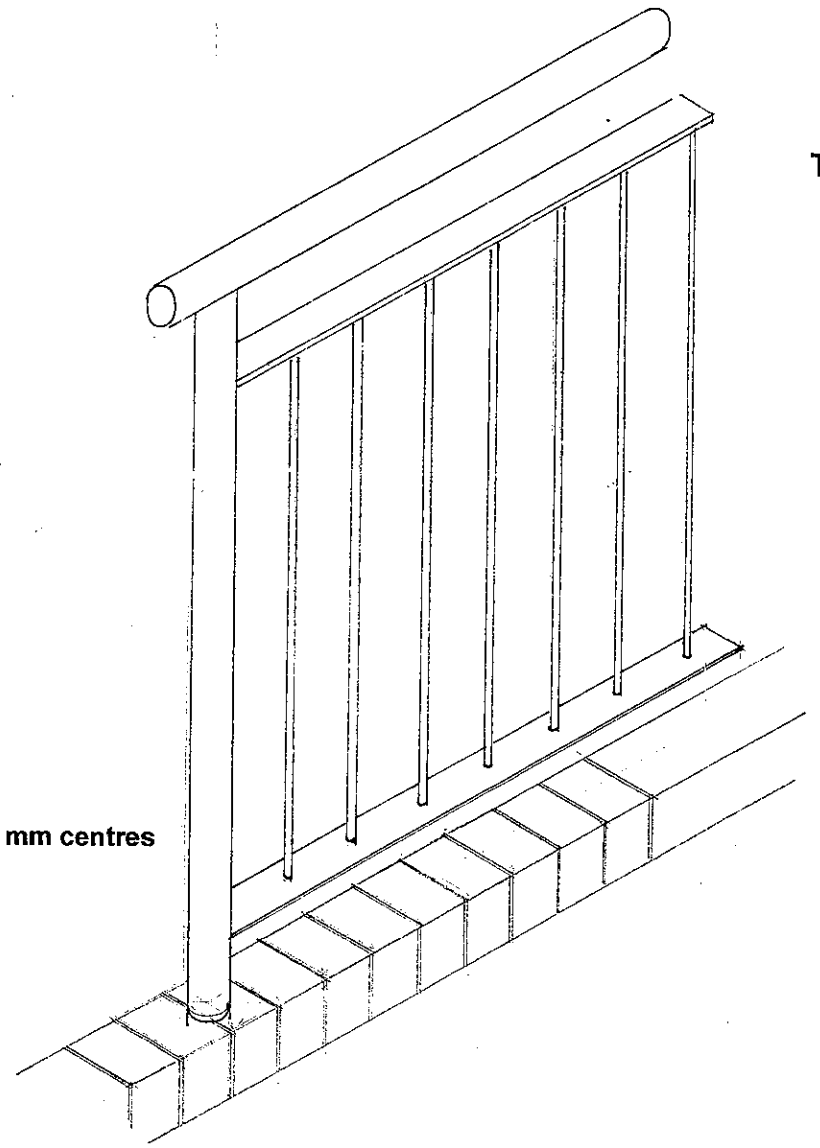

Typical handrail detail

65 mm diameter mild steel handrail

65 mm diameter m/s standard

50 x 8 mm m/s horizontal rail

15 mm diameter m/s balusters at 100 mm centres

Brick on edge coping

Notes and revisions

Women`s Royal Voluntary Service

Project

Chesham House
South Street

Lancing West Sussex

Drawing

Proposed elevation

South Street

date June 2010 scale 1:50 / 1:10

drawing no 52118 / 8