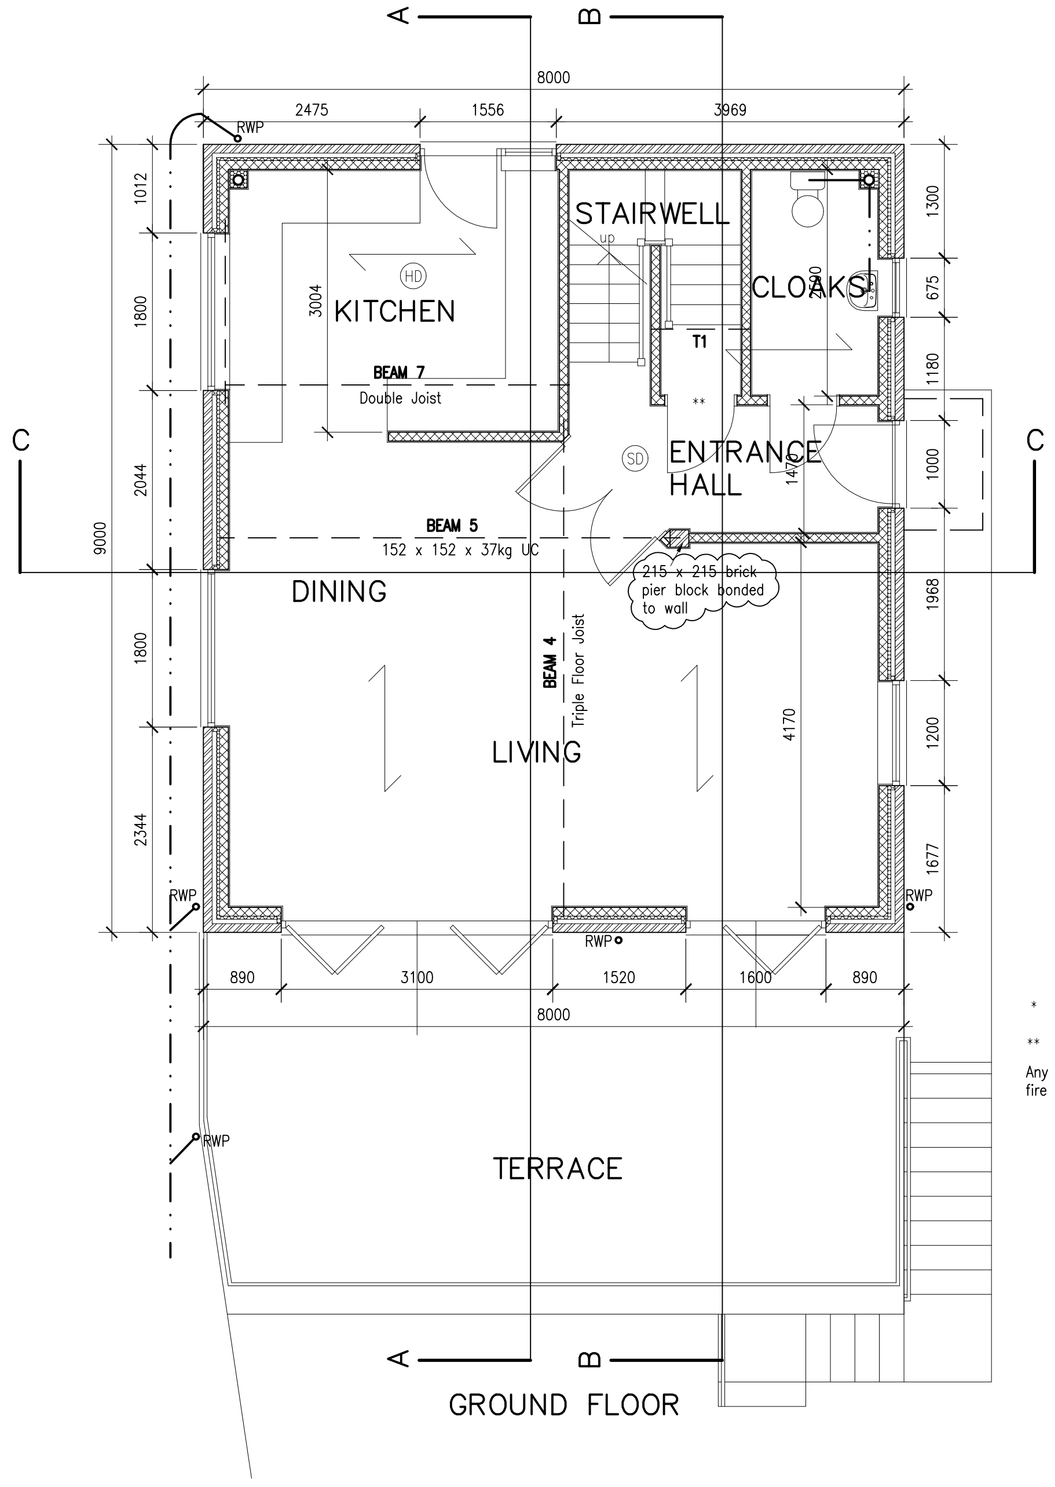

* FD30 door set

** FD30S door set with self closer

Any glazing in fire doors to be Pyran fire resistant type or equivalent

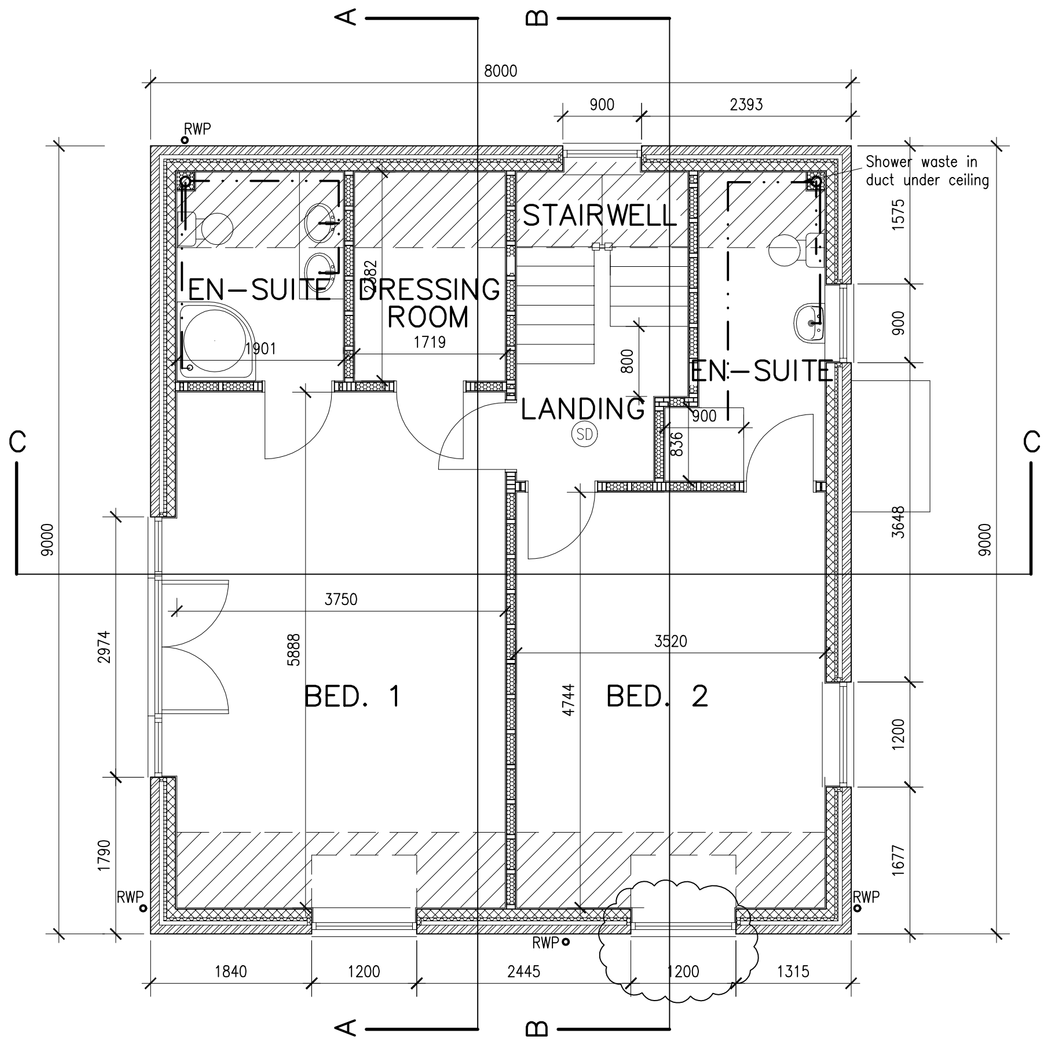

FIRST FLOOR

NOTES

DO NOT SCALE OFF THIS DRAWING.

CHECK ALL DIMENSIONS ON SITE BEFORE ANY WORK IS COMMENCED. ALL GOODS MATERIALS AND WORKMANSHIP MUST CONFORM WITH CURRENT BUILDING REGULATIONS, BRITISH STANDARDS AND CODES OF PRACTICE.

DRAWING TO BUILDING REGULATION/PLANNING APPLICATION STAGE ONLY.

COPYRIGHT OF THIS DRAWING IS RETAINED BY THE SURVEYOR AND IT MUST NOT BE REPRODUCED WITHOUT HIS WRITTEN CONSENT.

REV

A 25.10.07 Internal alterations to Client instructions.
B 30.10.07 Garage plan area increased. Stair access shown. Stair enclosure at ground floor level added.
Cloakroom revised.
First floor internal layout revised.
En–suite window omitted from West elevation.
Velux rooflight added to north roof slope serving En–suite.
C 01.07 Drg. shows Gd. & Ft. Fl Plans only.
D Dims added.
E 15.02.08 Fire doors noted.
Insulation to SVP's added.
F 06.03.08 Beams over 2nd floor omitted.
G 31.03.08 Balcony balustrade modified to allow access to path and steps to east side of property for alternative means of escape.
Fire doors to Living Room & Bedrooms omitted.
H 12.08.09 Windows in East elevation South end repositioned.
J 21.08.09 Beam 6 omitted.
Beam sizes added.
Pier added.
Joist spans over Kitchen/Cloaks/Hall changed.
K 24.08.09 Pier noted as block bonded to wall.
L 06.10.09 Bed. 2 South window moved 225 mm to West.
Velux omitted from Bed 1 En–suite.
M 14.06.10 Terrace to south extended.
N 14.07.10 Ground floor plan terrace balcony line ammended to agree with elevations.

NIGEL MARTIN MRICS
Chartered Building Surveyor
Building Design and Survey
35 Southdown Close
Haywards Heath
West Sussex. RH16 4JR
Tel/Fax: 01444 459 752
email: nigel@nigelmartin.net

CLIENT
MR. & MRS. D. DYSON

JOB TITLE
PROPOSED HOUSE

LAND AT 1 MILL HILL
SHOREHAM–by– SEA
WEST SUSSEX

DRAWING TITLE
PROPOSED GROUND & FIRST FLOOR PLANS

DATE	SCALE	DRAWN BY
07.07	1/50	nm

DRAWING NO.	REVISION
891.06.02	N