



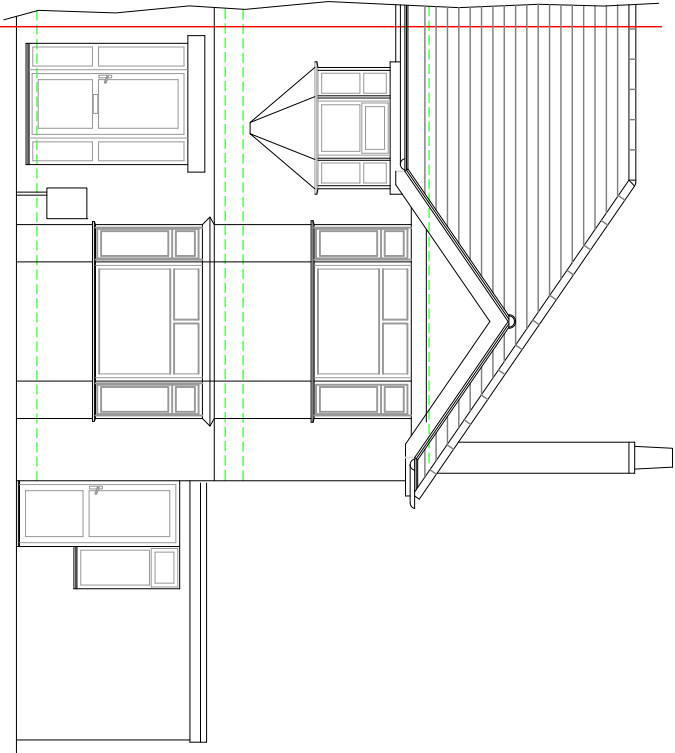


Existing Front (East) Elevation

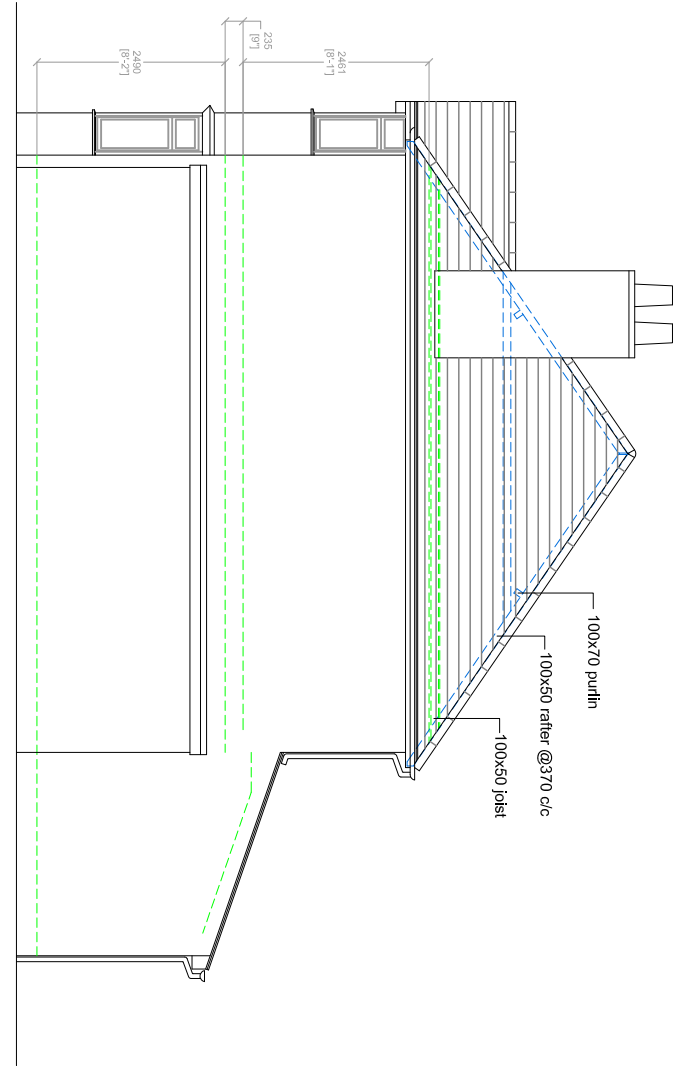


Existing Side (North) Elevation

0 5
Scale 1:100 @ A3

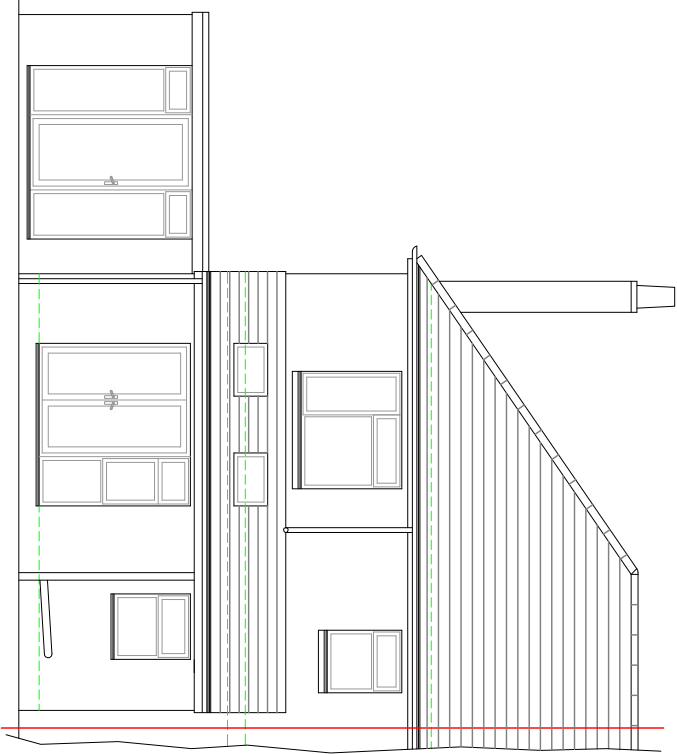

Existing Rear (West) Elevation

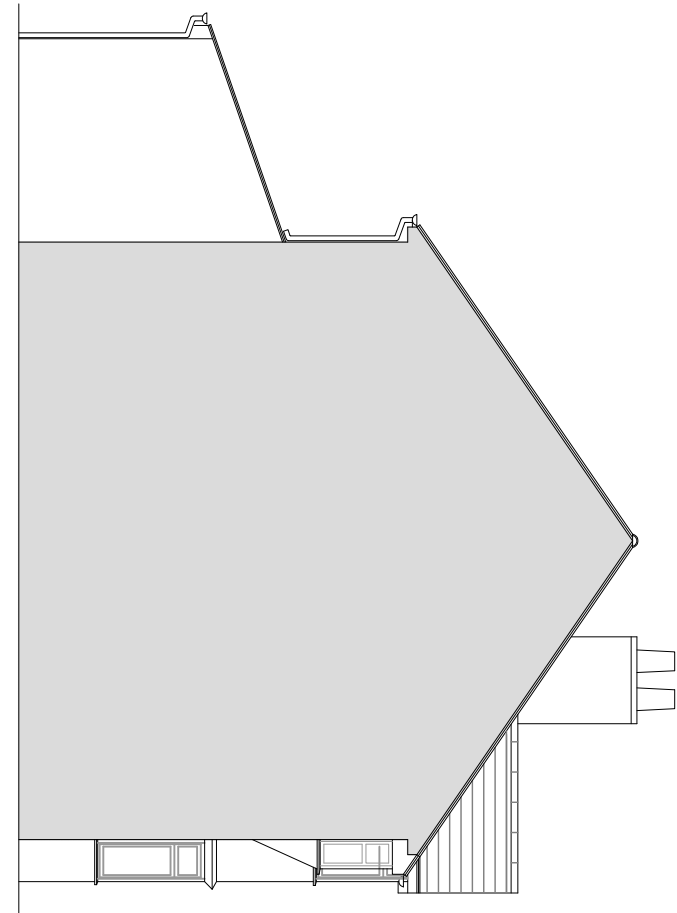

Existing Side (South) Elevation

0 5
Scale 1:100 @ A3

A-12/11/25 Revised inline
with Council comments
TREVOR E. UNSTED
9 GARDEN CLOSE, ANGERING WEST SUSSEX BN16 4LX Tel 07486030547
trevorunsted@outlook.com

Client Mr & Mrs C Adams

Project–Loft Conversion at 69 South Farm
Road, Worthing
West Sussex BN14 7AF

Drawing– Existing Elevations

Scale	Drawing No.
as shown	25/5050/3 BR
Date	September 2025
Drawn	Revisions
AJP/TU	A
Copyright	

The contractor must check all dimensions and levels on site and no dimensions are to be scaled from drawings.
It is the contractor's responsibility to ensure compliance with all statutory authority requirements, carry out works with total regard to existing and retained structure. Works and materials to latest CP/B5, where applicable.
Drawing to be read in strict accordance with engineer's information
All structural timber C16 unless otherwise noted. All structural and external timber to be pressure impregnated with preservative, cut ends site swabbed with Cuprinol or similar treatment.
Local authority to witness satisfactory test on all new and affected foul/storm drainage