


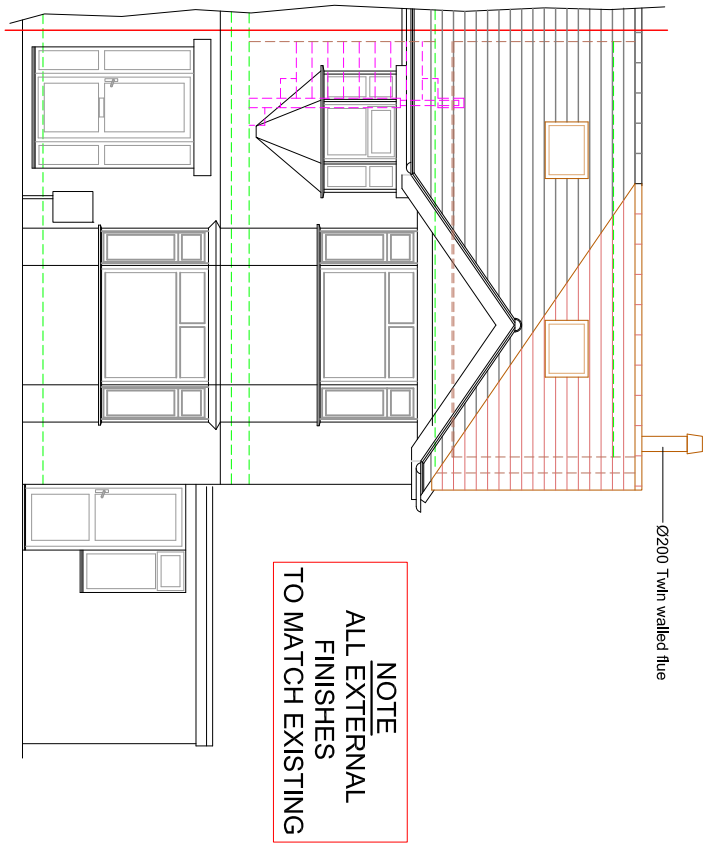


Proposed Front (East) Elevation

Principal Elevation


(Dimensions are for reference only. TBC on site)

0 5
Scale 1:100 @ A3

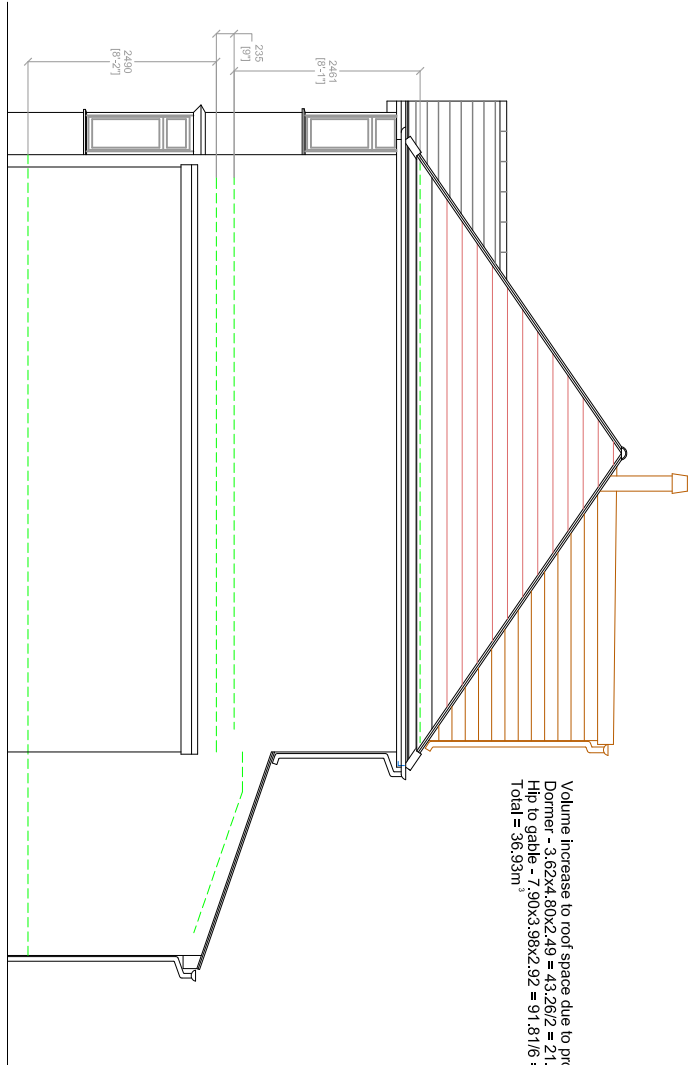

Proposed Side (North) Elevation


(Dimensions are for reference only. TBC on site)

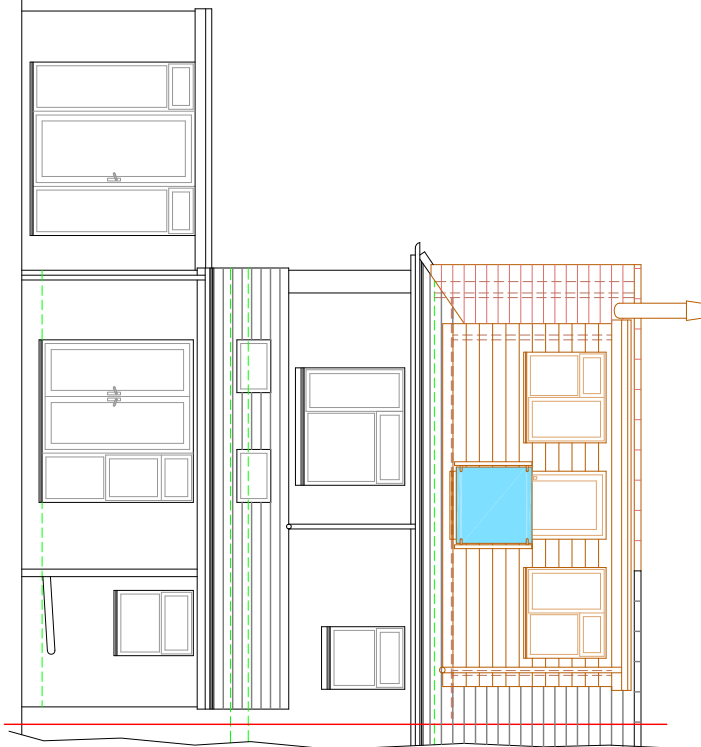

Proposed Rear (West) Elevation

(Dimensions are for reference only. TBC on site)

0 5
Scale 1:100 @ A3

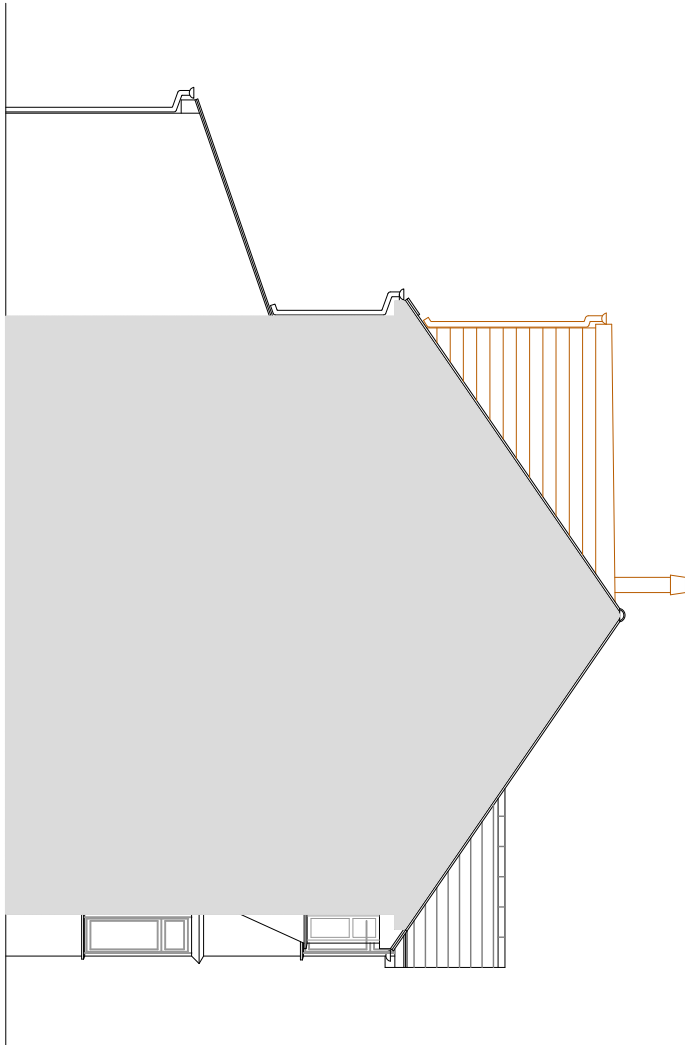

Proposed Side (South) Elevation

B-12/11/25 Revised inline with Council comments
A-9/10/25 Revised inline with BC comments
Flue position moved

TREVOR E. UNSTED
9 GARDEN CLOSE, ANGERING WEST SUSSEX BN16 4LX Tel 07486030547
trevorunsted@outlook.com

Client Mr & Mrs C Adams

Project—Loft Conversion at 69 South Farm Road, Worthing West Sussex BN14 7AF

Drawing— Proposed Elevations

Scale as shown	Drawing No.
Date September 2025	25/5050/5 BR
Drawn AJP/TU	Revisions
Copyright	A B

The contractor must check all dimensions and levels on site and no dimensions are to be scaled from drawings.

It is the contractor's responsibility to ensure compliance with all statutory authority requirements, carry out works with total regard to existing and retained structure. Works and materials to latest CP/B5.

Drawing to be read in strict accordance with engineer's information where applicable.

All structural timber C16 unless otherwise noted. All structural and external timber to be preservative impregnated with preservative, cut ends site swabbed with Cuprinol or similar treatment.

Local authority to witness satisfactory test on all new and affected foul/storm drainage