

Ground Floor

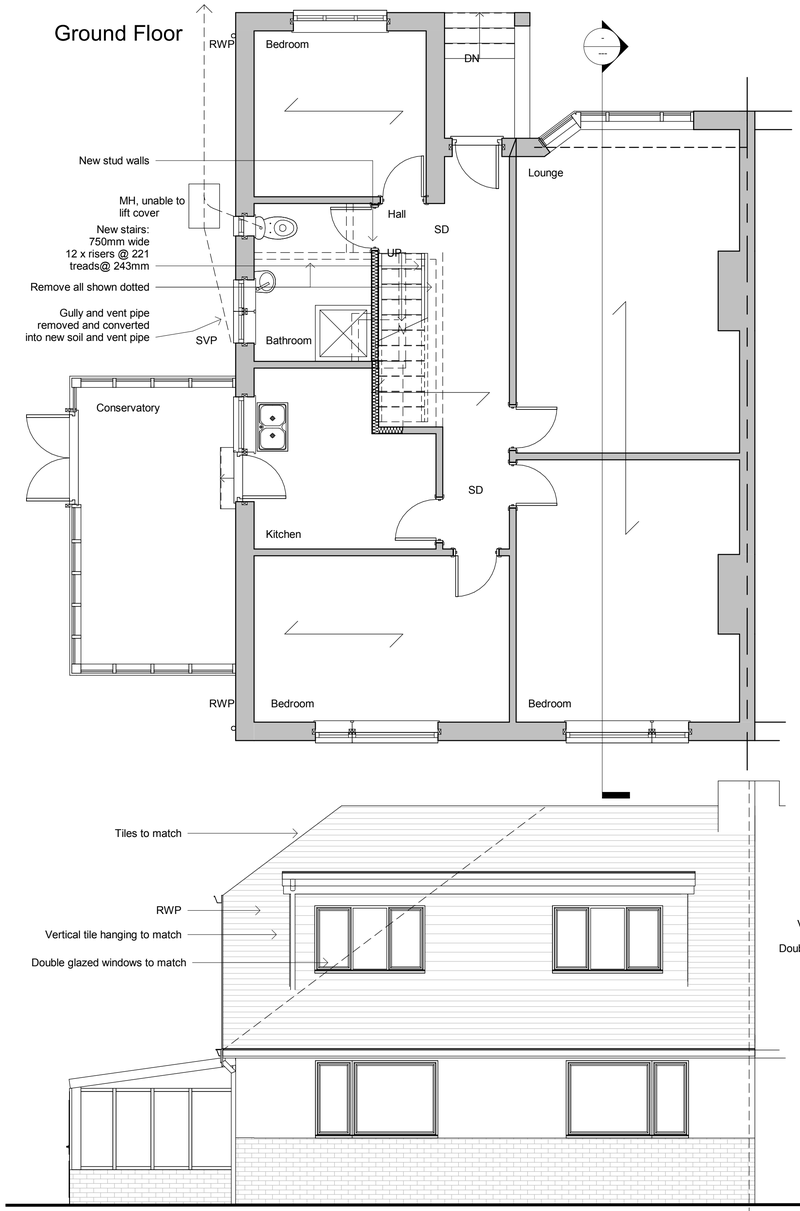

First Floor

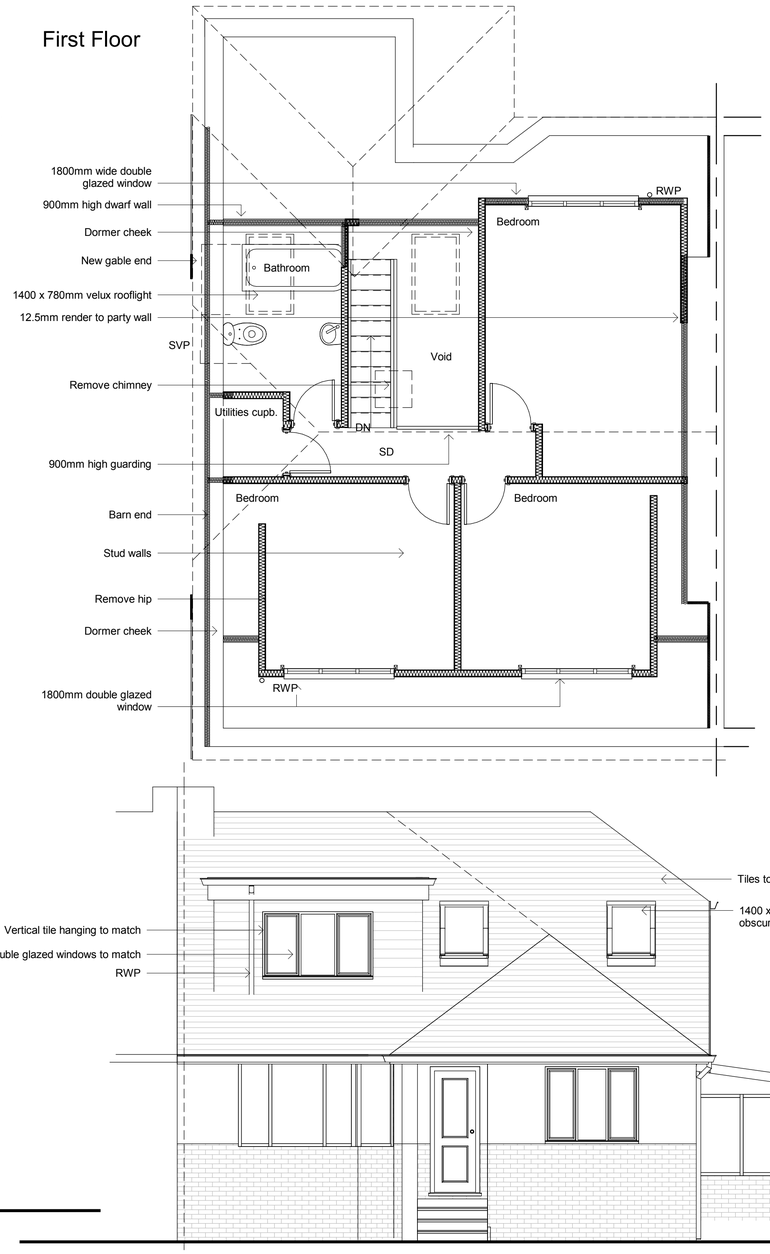


Rear Elevation

Front Elevation



Side Elevation

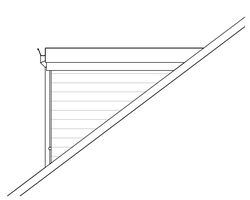

Side Elevation

Revisions

0.5 0 0.5 1 1.5 2 2.5
SCALE 1: 50 m

Cubic content excluding front dormer:

New Gable:

1.7 x 3.9 x 5.2 = 34.47

Less Barn End:

0.63 x 1.5 x 1.9 = 1.79

New Roof = 34.47-1.79 = 32.68m3

Rear Dormer:

2.5 x 1.9 x 6.5 / 2 = 15.4m3

Total = 48.1m3

Materials

Roof tiles to match existing

Dormer cheek tiles to match existing

Windows - White PVC to match existing

Drawing Number	2018/35	Sheet	1 of 1
Size	A1	Scale	1:50

Project

Proposed details
March 2018

Job Title

14 Hawkins Close
Shoreham by Sea
West Sussex
BN43 6TL

Do Not scale from this drawing except for planning as photocopies will be subject to distortion
Drawings to be read in conjunction with all other Designers and structural engineers contract drawings and specifications:
Any discrepancies must be brought to the attention of the Designer immediatialy.
The contractor must verify all dimensions by site measurement before ordering materials or manufacturing components
Substitute materials and products to those named will be acceptable if proven to be of equal or higher performance and not in conflict with other elements

M.J.Humphrey Ltd

RICS cabe chartered association of building engineers

Mel Humphrey MRICS, MBEng
39 Northease Drive
Hove
East Sussex
BN3 8PQ

Mel@mjhumphrey.co.uk
07701055182

Adam Humphrey
9 Racton Road
Emsworth
Hampshire
PO10 7SY

Adam@mjhumphrey.co.uk
07812419142