

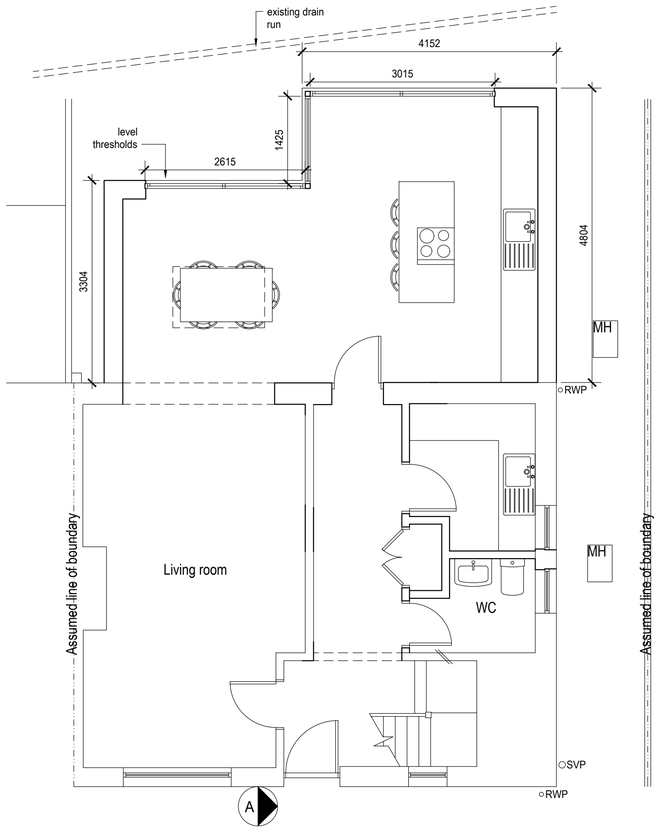



Proposed Ground Floor Plan 1:50

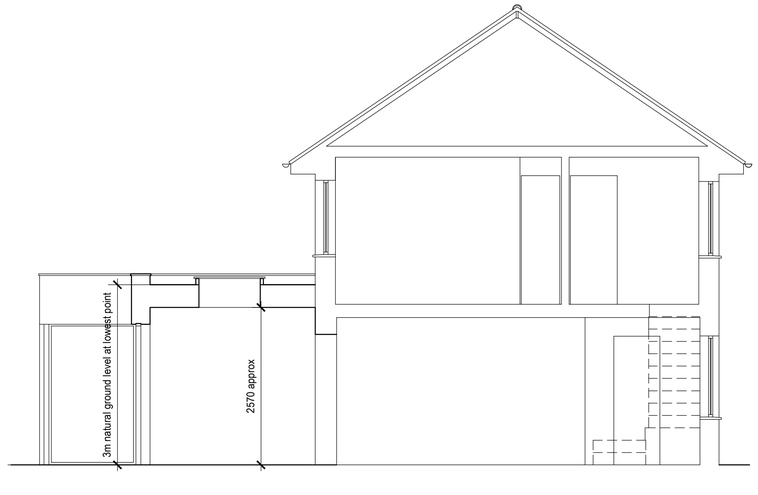


Proposed Section A-A 1:50

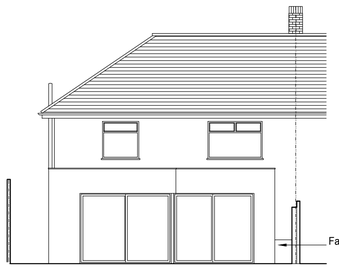

Proposed Rear Elevation 1:100

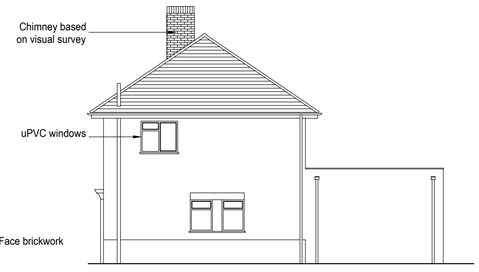

Proposed Side Elevation 1:100

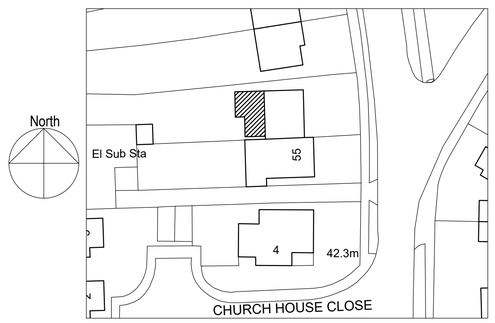

Block Plan 1:500

1:500 0 10 20 30 40 50m

1:100 0 1 2 3 4 5 6 7 8 9 10m

1:50 0 1 2 3 4 5 6 7 8 9 10m

amendments

bpm Architectural Services Ltd.

client: Jake Boswood

project: 57 Downsway
Southwick
East Sussex
BN42 4WE

project ref: 1943 Drawing No. 02

drawing title: Proposed Plans, Section and Elevations

drawn by: J Boys

date: June 18 scale: 1:50/100@ A1

www.bpmnet.co.uk
info@bpmnet.co.uk

Do not scale off drawing, check all dimensions on site before all work is commenced

All goods materials workmanship to conform with current building regs BSS and COP's