
CDM 2007 Health & Safety Information

This information relates only to 'Significant Hazards' identified on this drawing and is to be read in conjunction with the Designer's Risk Assessment Register.

ADUR & WORTHING
PLANNING SERVICES
PLAN AWDM/0004/15
DATE RECEIVED 16 JAN 2015

Materials Key

1. Existing flint walls
2. Bronze cladding
3. White UPVC Cladding
4. Facing brick to match existing
5. Plain clay tile to match existing
6. Curtain wall
7. Louvres
8. Glazed spandrel panel
9. UPVC Gutter and downpipies
10. New opening and bi-fold doors
11. High level windows
12. Flag pole
13. Mechanical extract louvre
14. PV panels
15. Handrail
16. Potential future location for PV. As permitted development at a later date

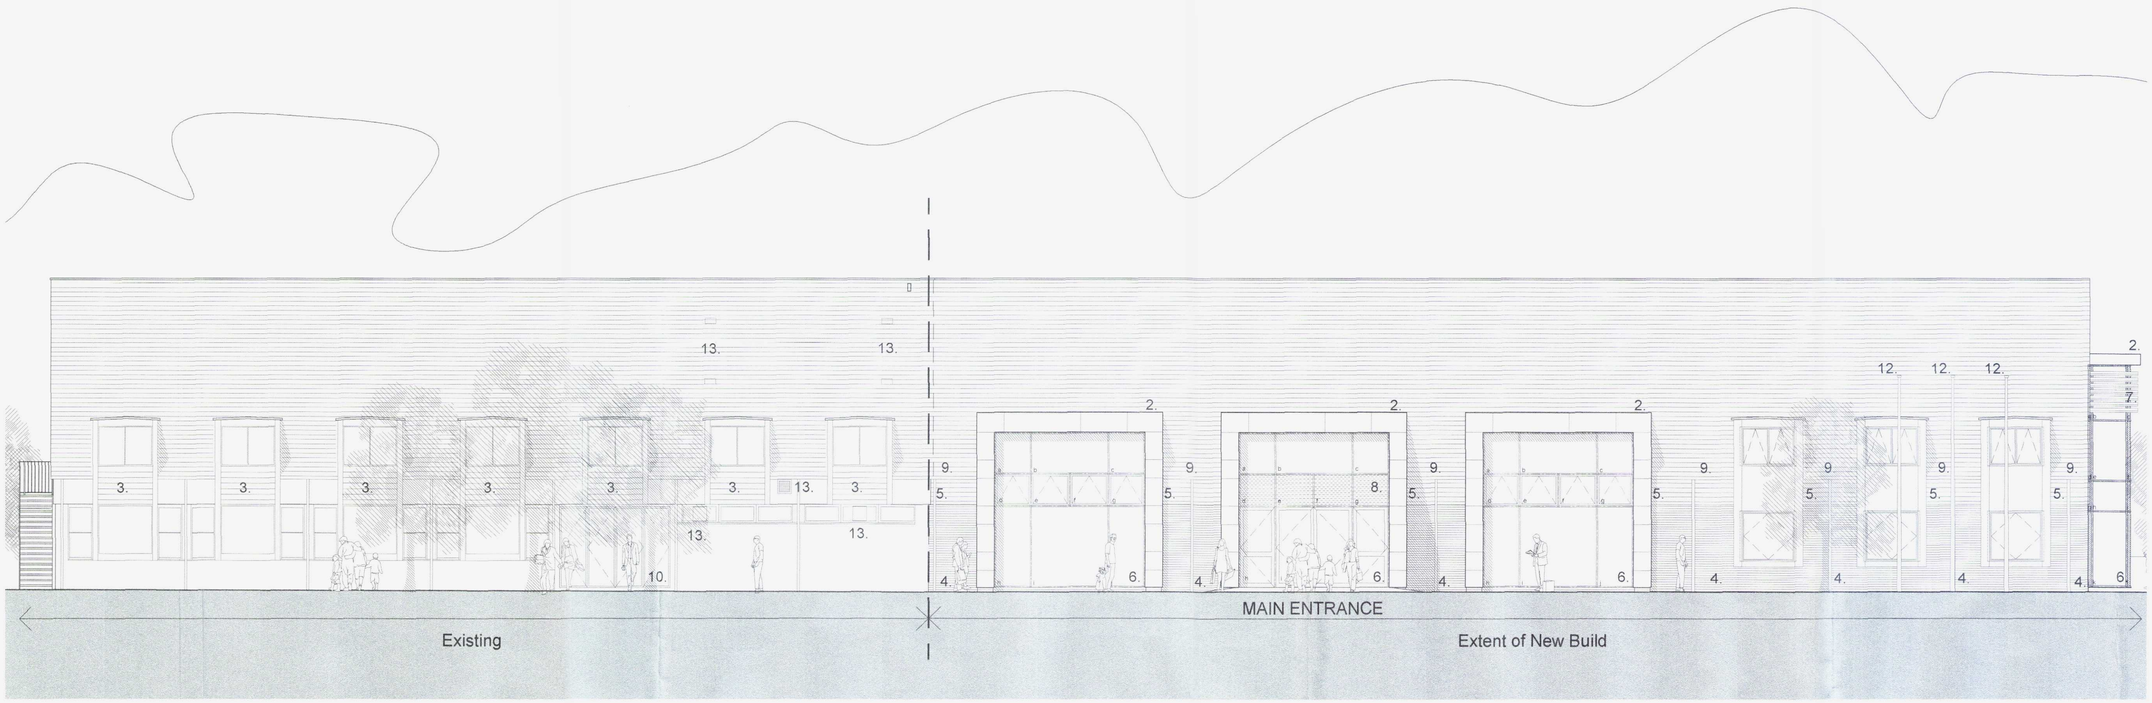


Superceded East Elevation -
Approved under Planning Permission AWDM/1016/13 and amended under AWDM/0623/14 and AWDM/0622/14

New cedral weatherboard cladding to dormers with press PPC aluminum flashings to match proposed approved under condition 2 of Planning Permission AWDM/1016/13. Colour Light Grey

Proposed bronze cladding approved under condition 2 of AWDM/1016/13 changed to weathered bronze coloured pigmented zinc : Colour Pigment Brun

Minor amendments to window fenestration

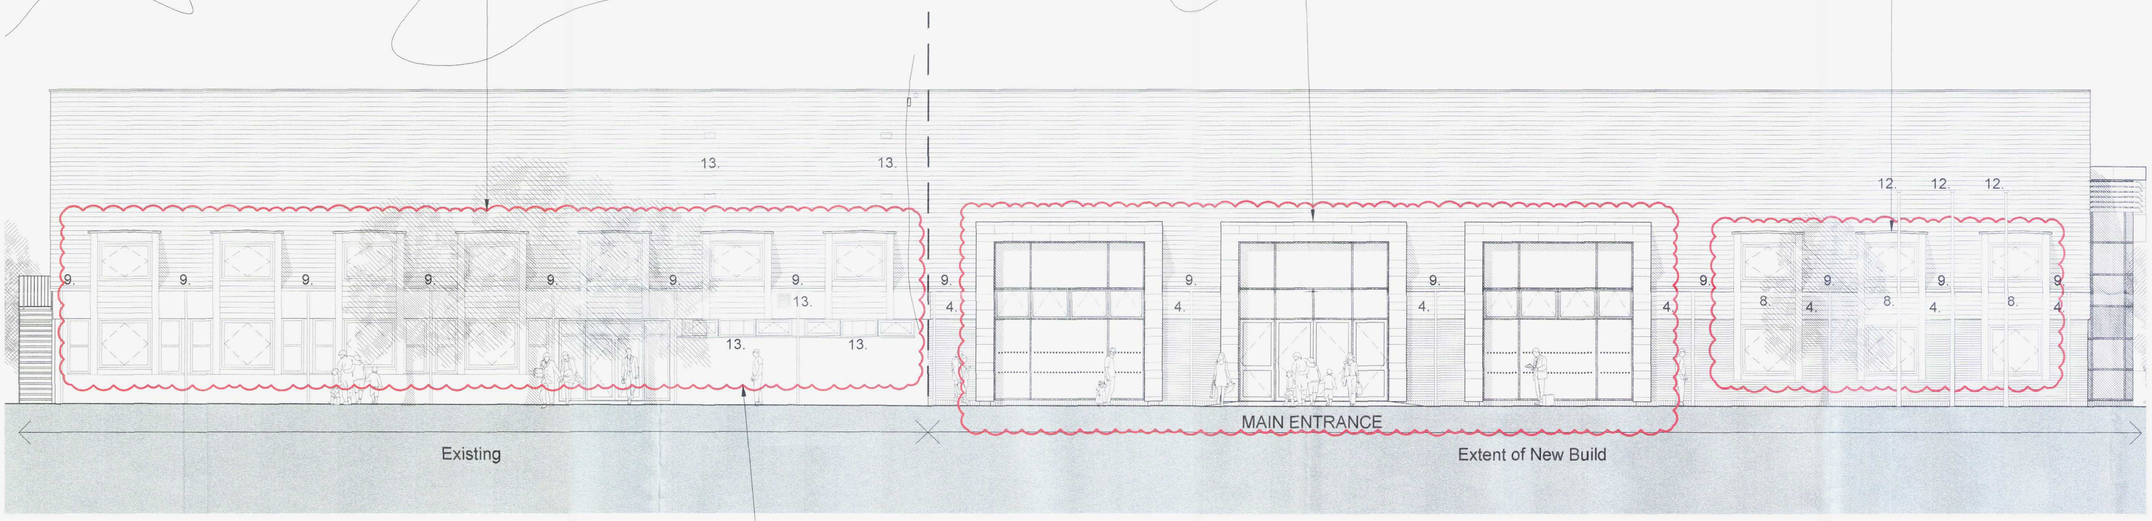

All existing single glazed aluminum windows replaced due to consequential improvements. New thermally broken double glazed aluminum windows incorporating minor fenestration changes due to suit system design requirements

Proposed East Elevation - Revised and submitted as Non Material Amendment

Rev	Date	Revision Details	Dr	Ch
A	13.01.15	Non material amendment application	CL	DMac

London: Unit 1 West Coate House 3 Coate Street London E2 9AG
T 020 7729 5505 E london@ecearchitecture.com

Sussex: Brooklyn Chambers 11 Goring Road Worthing West Sussex BN12 4AP
T 01903 248777 E sussex@ecearchitecture.com

www.ecearchitecture.com

ECE Architecture

Client's Name
Adur and Worthing Councils

Job Title
Shoreham Centre

Drawing Title
Approved and Revised East Elevations

Scale
1:100 @ A1 / 1:200 @ A3

metres 2 4 6 8 10

Drawn	Checked	Date
CL	DMac	13.01.14

Job No	Drawing No	Rev
5872	401	A

Status
APPROVAL

CAD Plot date: 13/01/2015 - 18:01:08 5872- material admentment drawings.dwg

© ECE Architecture Limited. No dimensions to be scaled from drawing except for the puposes of Planning Applications. The contractor should check all dimensions on site. it is the contractors responsibility to ensure compliance with Building Regulations.