
CDM 2007 Health & Safety Information

This information relates only to 'Significant Hazards' identified on this drawing and is to be read in conjunction with the Designer's Risk Assessment Register.


ADUR & WORTHING PLANNING SERVICES
PLAN | AWDM/0064/15
DATE VALID | 16 JAN 2015

Materials Key

1. Existing flint walls
2. Bronze cladding
3. White UPVC Cladding
4. Facing brick to match existing
5. Plain clay tile to match existing
6. Curtain wall
7. Louvres
8. Glazed spandrel panel
9. UPVC Gutter and downpipies
10. New opening and bi-fold doors
11. High level windows
12. Flag pole
13. Mechanical extract louvre
14. PV panels
15. Handrail
16. Potential future location for PV. As permitted development at a later date

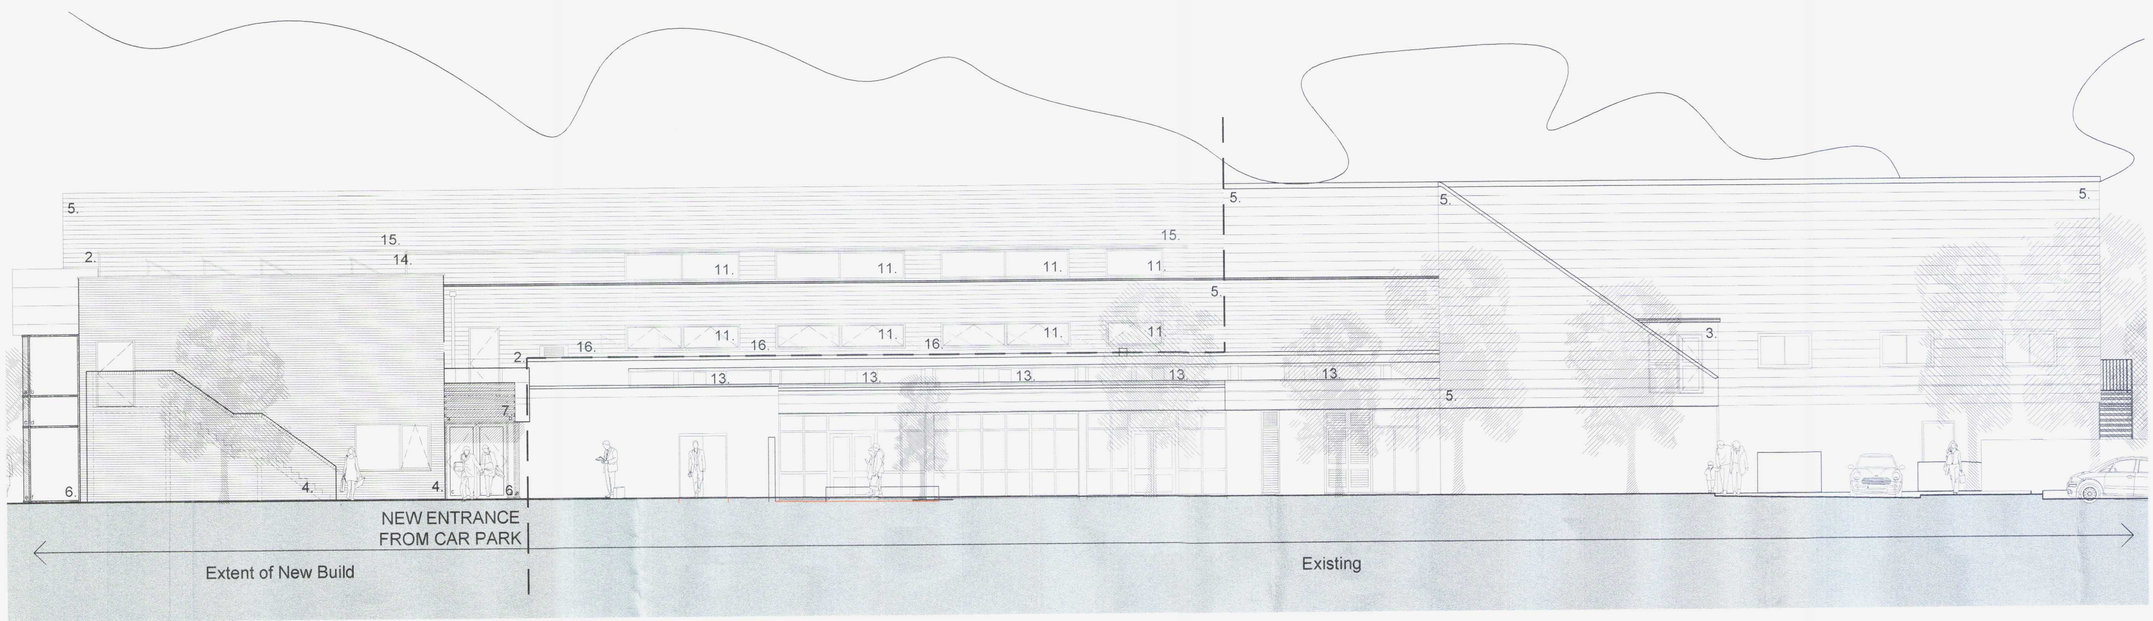

Superceded West Elevation -
Approved under Planning Permission AWDM/1016/13 and amended under AWDM/0623/14

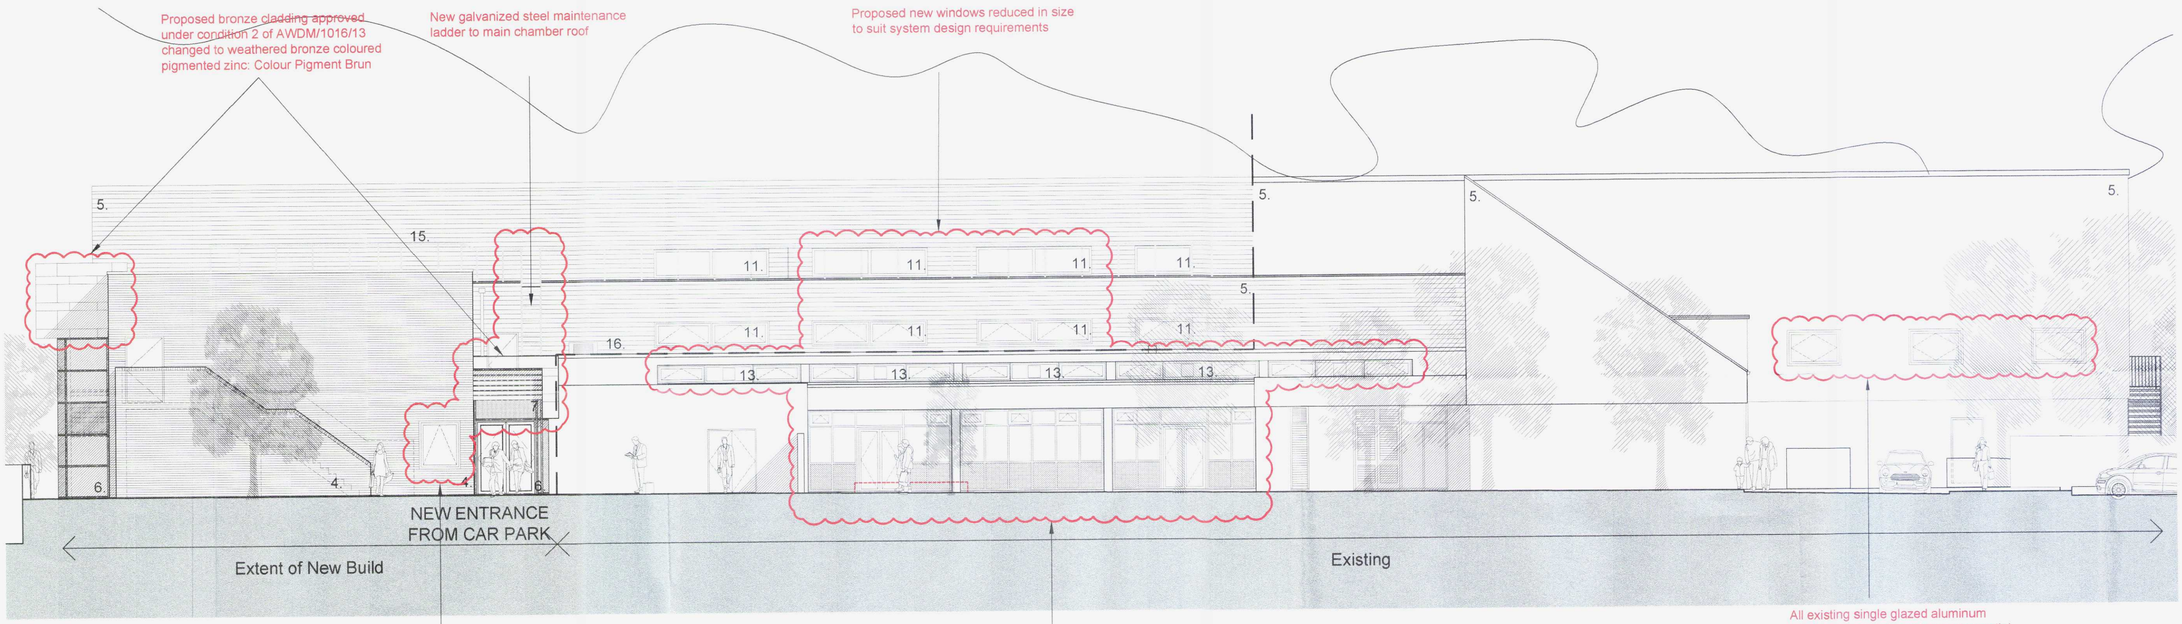

Proposed West Elevation - Revised and submitted as Non Material Amendment

© ECE Architecture Limited. No dimensions to be scaled from drawing except for the puposes of Planning Applications. The contractor should check all dimensions on site. It is the contractors responsibility to ensure compliance with Building Regulations.

Rev	Date	Revision Details	Dr	Ch
A	13.01.15	Non material amendment application	CL	DMac

London: Unit 1 West Coate House 3 Coate Street London E2 9AG
T 020 7729 5505 E london@ecearchitecture.com
Sussex: Brooklyn Chambers 11 Goring Road Worthing West Sussex BN12 4AP
T 01903 248777 E sussex@ecearchitecture.com
www.ecearchitecture.com
ECE Architecture

Client's Name
Adur and Worthing Councils

Job Title
Shoreham Centre

Drawing Title
Approved and Revised West Elevations

Scale
1:100 @ A1 / 1:200 @ A3
metres 2 4 6 8 10

Drawn	Checked	Date
CL	DMac	13.01.15

Job No	Drawing No	Rev
5872	402	A

Status
APPROVAL

CAD Plot date: 13/01/2015 - 17:59:53 5872- material admentment drawings.dwg