
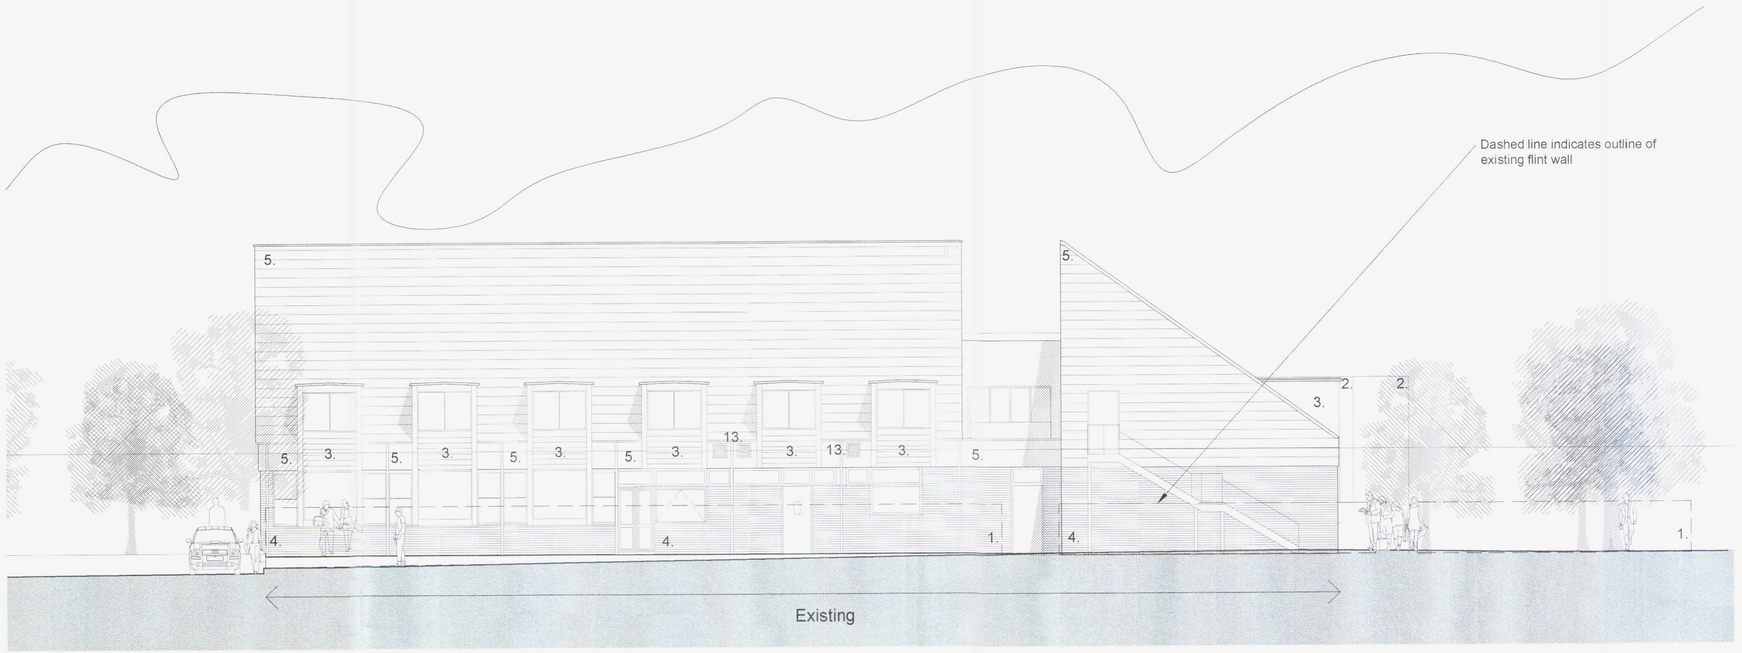


Superceded South Elevation -
Approved under Planning Permission AWDM/1016/13 and amended under AWDM/0623/14

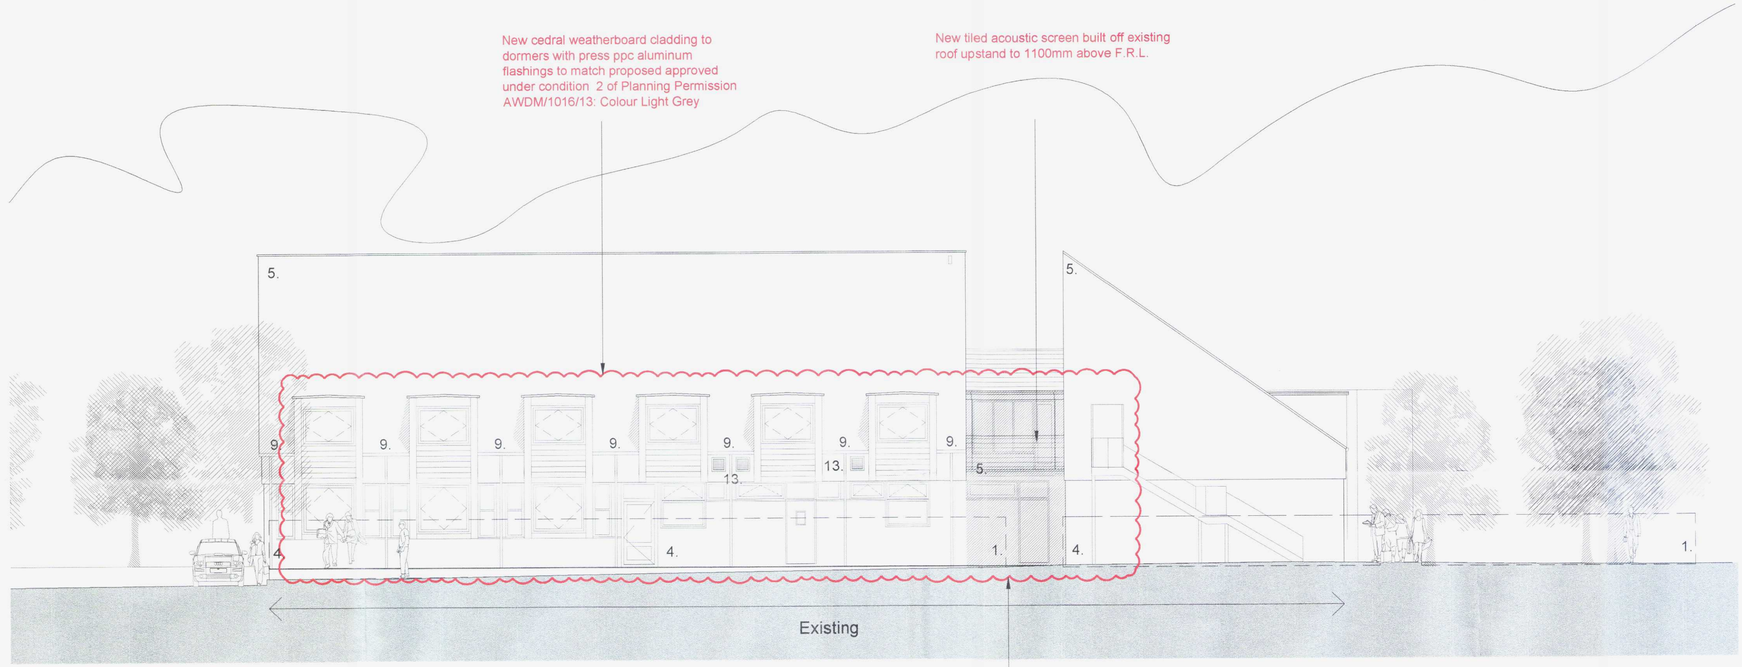

Proposed South Elevation - Revised and submitted as Non Material Amendment

All existing single glazed aluminum windows and existing doors replaced due to consequential improvements. New thermally broken double glazed aluminum windows incorporating minor fenestration changes due to suit system design requirements and new metal security doors

CDM 2007 Health & Safety Information

This information relates only to 'Significant Hazards' identified on this drawing and is to be read in conjunction with the Designer's Risk Assessment Register.

ADUR & WORTHING
PLANNING SERVICES
PLAN AWDM/0064/15
DATE VALID 16 JAN 2015

Materials Key

1. Existing flint ~~walls~~
2. Bronze cladding
3. White UPVC Cladding
4. Facing brick to match existing
5. Plain clay tile to match existing
6. Curtain wall
7. Louvres
8. Glazed spandrel panel
9. UPVC Gutter and downpipies
10. New opening and bi-fold doors
11. High level windows
12. Flag pole
13. Mechanical extract louvre
14. PV panels
15. Handrail
16. Potential future location for PV. As permitted development at a later date

Rev	Date	Revision Details	Dr	Ch
A	09.05.14	Non material ammendment application	CL	DMac

London: Unit 1 West Coate House 3 Coate Street London E2 9AG
T 020 7729 5505 E london@ecearchitecture.com

Sussex: Brooklyn Chambers 11 Goring Road Worthing West Sussex. BN12 4AP
T 01903 248777 E sussex@ecearchitecture.com

www.ecearchitecture.com

ECE Architecture

Client's Name
Adur & Worthing Councils

Job Title
Shoreham Centre

Drawing Title
Approved and Revised
South Elevations

Scale
1:100 @ A1 / 1:200 @ A3
metres 2 4 6 8 10

Drawn	Checked	Date
CL	DMac	13.01.15

Job No	Drawing No	Rev
5872	404	A

Status
APPROVAL

CAD Plot date 13/01/2015 - 17:53:01 5872- material admentment drawings.dwg

© ECE Architecture Limited. No dimensions to be scaled from drawing except for the puposes of Planning Applications. The contractor should check all dimensions on site. It is the contractors responsibility to ensure compliance with Building Regulations