


ONLY FIGURED DIMENSIONS TO BE USED FOR CONSTRUCTION PURPOSES. ALL DIMENSIONS ARE TO BE CHECKED ON SITE PRIOR TO INSTALLATION AND THE ARCHITECT IS TO BE NOTIFIED OF ANY DISCREPANCIES.


© This drawing is copyright and must not be reproduced without the written consent of the Architect.

REV DATE DESCRIPTION

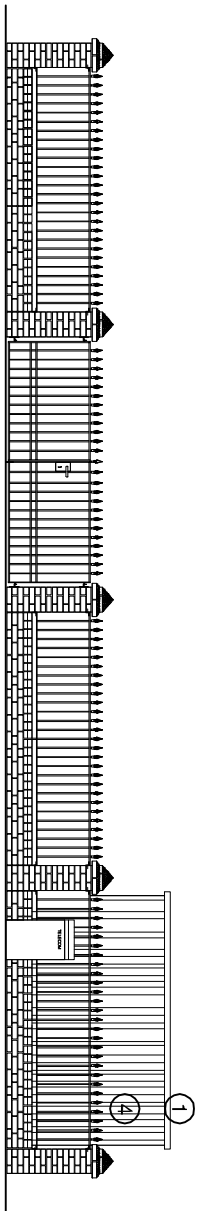


Key to materials	
01	Aluminium trim to conceal EPDM roof membrane
02	uPVC gutter and rain water pipe - colour TBC
03	PPC aluminium shutter - colour TBC
04	Western red cedar cladding boards of random width


1:100 North Elevation facing Ambrose Place as proposed

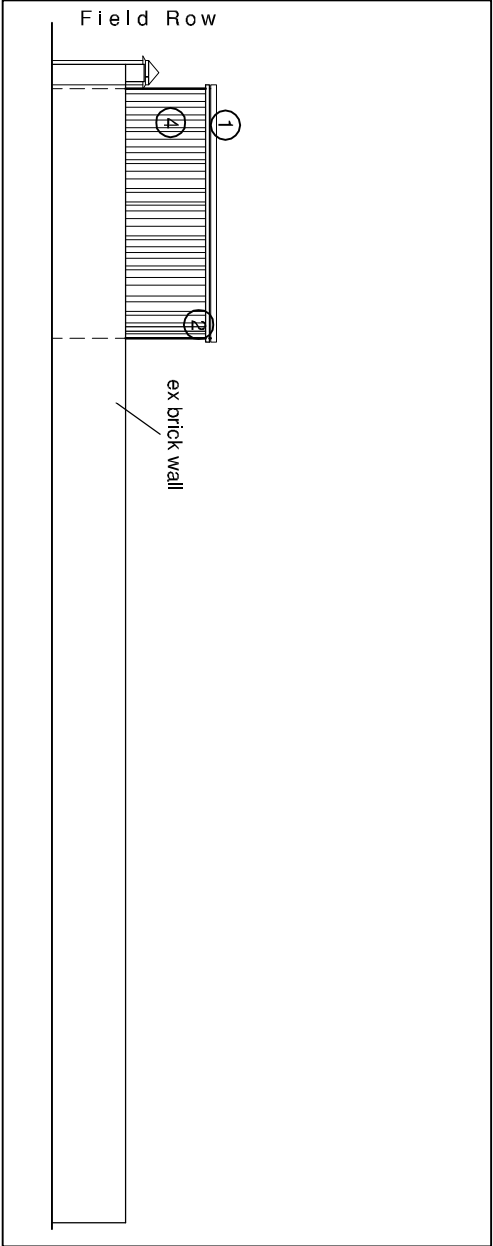

1:100 South Elevation as proposed

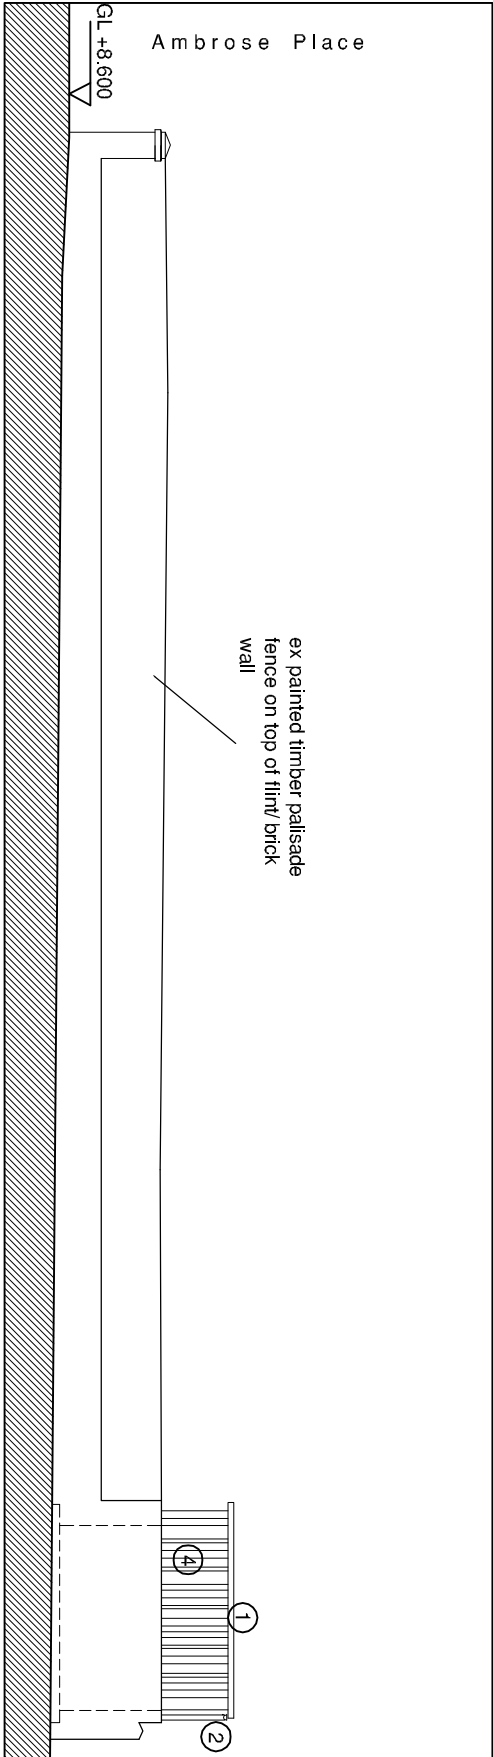

1:100 West Elevation as proposed

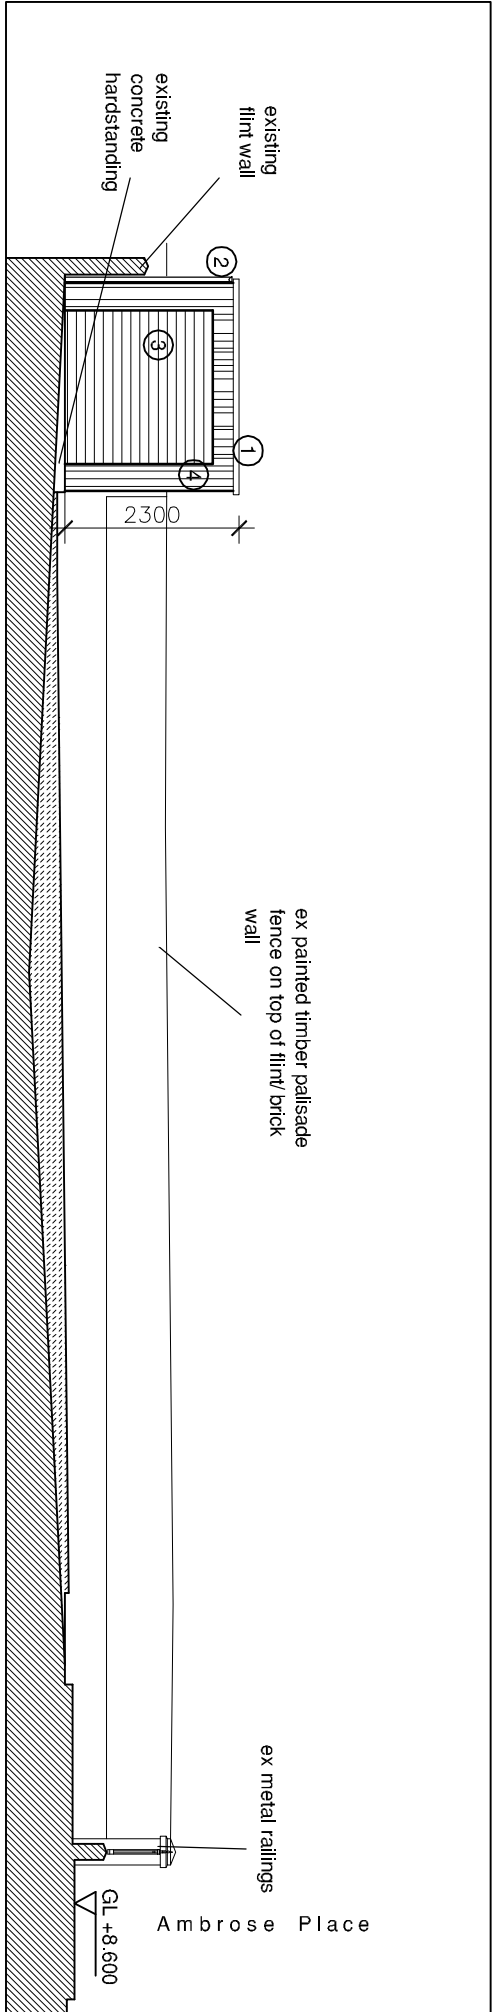

1:100 East Elevation as proposed

Preliminary

Landscape design inc garden shed, at front garden at 14 Ambrose Place
Elevations as Proposed

saville jones | architects

DWG: \DRAWINGS\PROGRAM_SJA_AI_200.DWG

date:	Dec 2025	25017	SK	106
scale:	as shown @A3			

Scale Bar 1:100

