
AWDM/1441/23 UPDATED 171025 25 BROUGHAM ROAD BN11 2NR

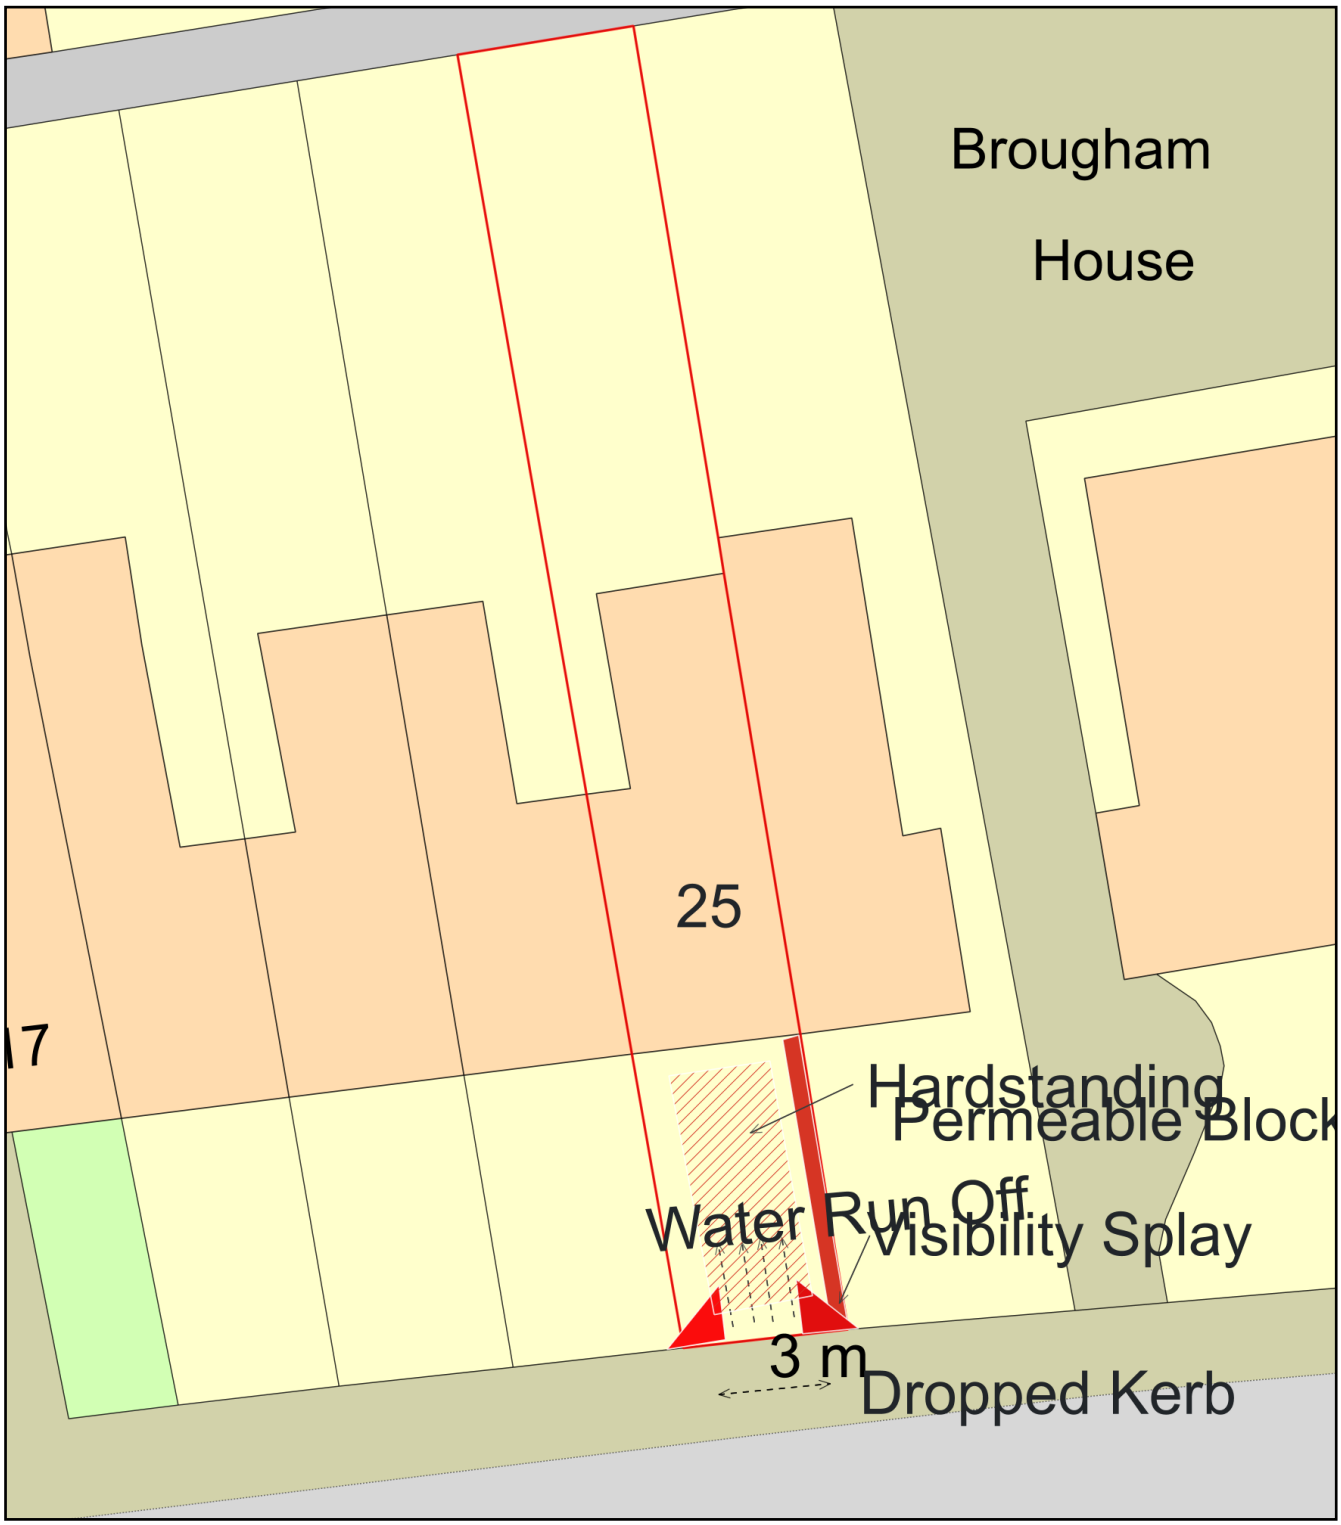

0 10
Metres

N

ReQuestaPlan

Plan Produced for: Stuart Harley

Date Produced: 17 Oct 2023

Plan Reference Number: TQRQM23290133016420

Scale: 1:200 @ A4

© Crown copyright and database rights 2023 OS 100042766