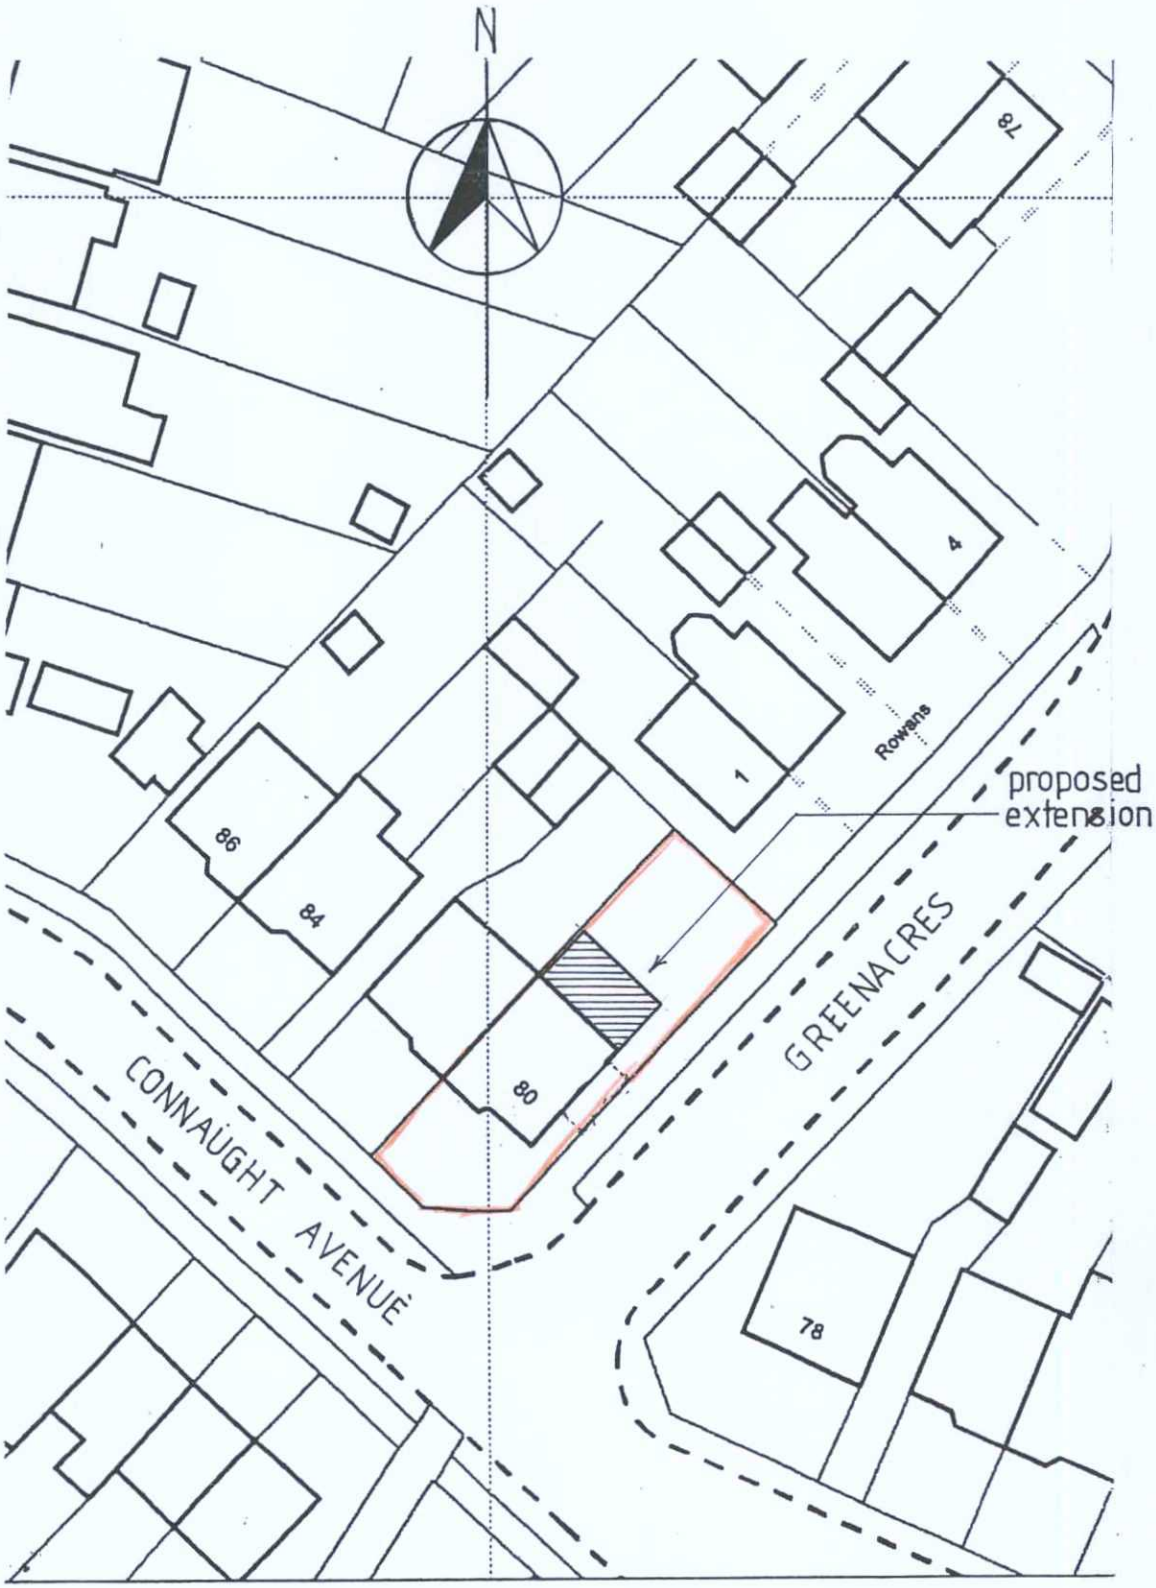

BLOCK PLAN 1:500

5 10 20 30 scale bar

@ A4

ADUR & WORTHING
PLANNING SERVICES

PLAN	AWDM/0316/16
DATE VALID	- 2 MAR 2016

80 CONNAUGHT AVENUE
SHOREHAM-BY-SEA