ADUR & WORTHING
PLANNING SERVICES

PLAN	AWDM/ 0316/16
DATE VALID	- 2 MAR 2016



REAR ELEVATION



SIDE ELEVATION

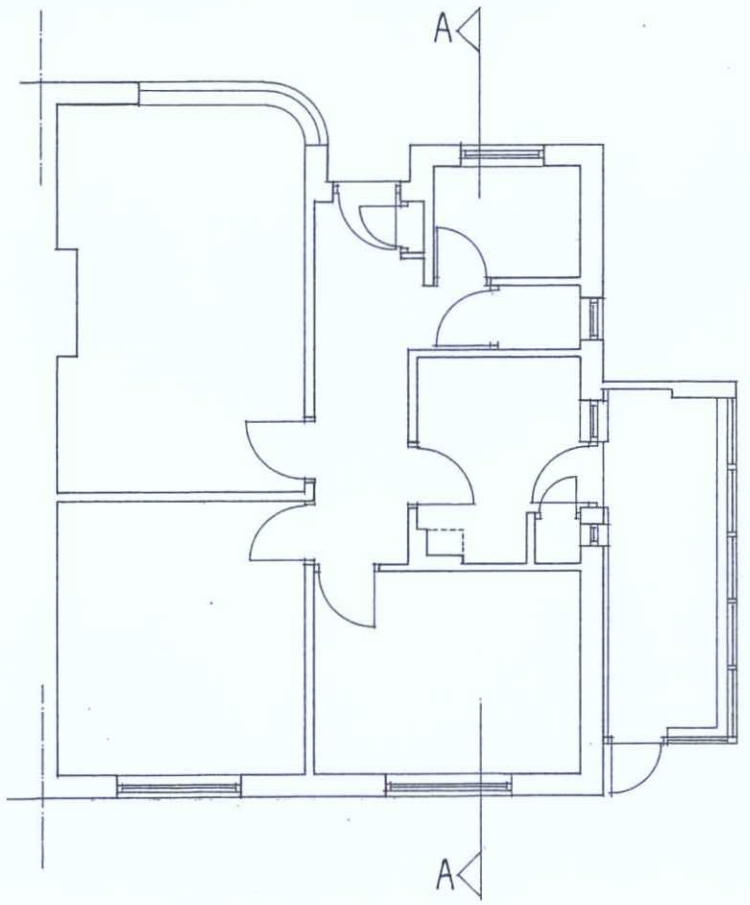

GROUND FLOOR PLAN

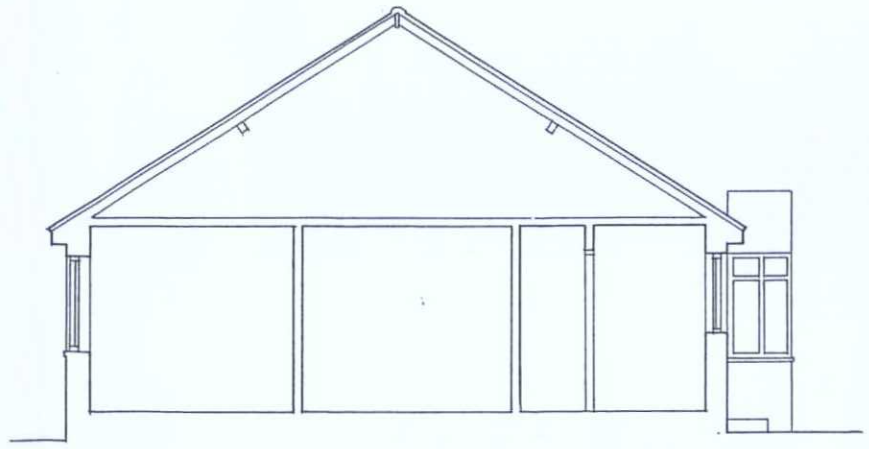

SECTION A-A

DWG. No.

80 CONNAUGHT AVENUE
SHOREHAM-BY-SEA

SURVEY OF EXISTING

DRAWN BY:
ALAN R. WOOD
75 WESTBOURNE STREET
HOVE BN3 5PF
tel: 01273 770602

SCALE: 1 : 100

DATED: FEB 2016