


WEST ELEVATION

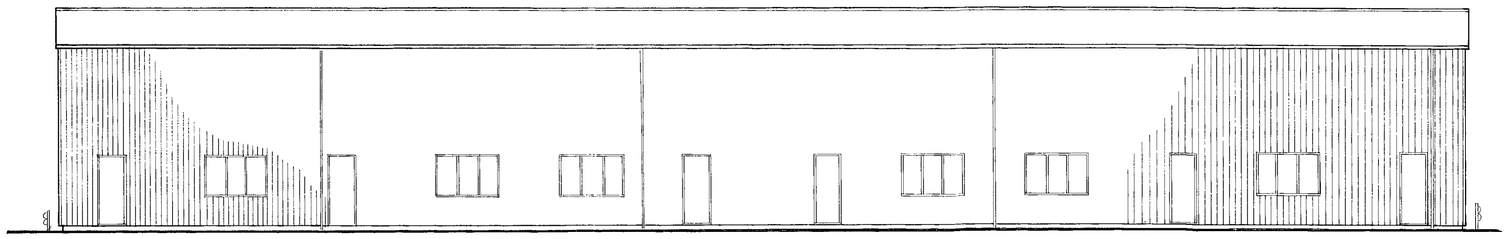

EAST ELEVATION

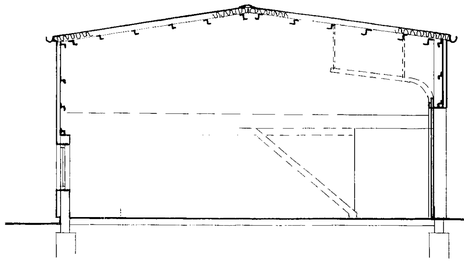

TYPICAL CROSS SECTION

14558/2
VALID 28 NOV 2012

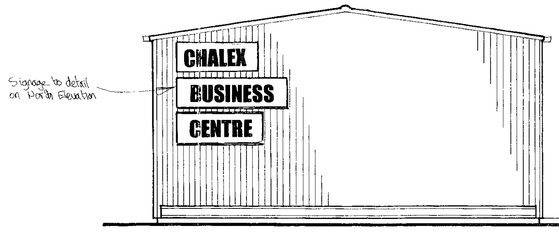


TYPICAL END ELEVATION

LINE OF UNITS 6-12B AS CONSTRUCTED

COMMUNAL YARD

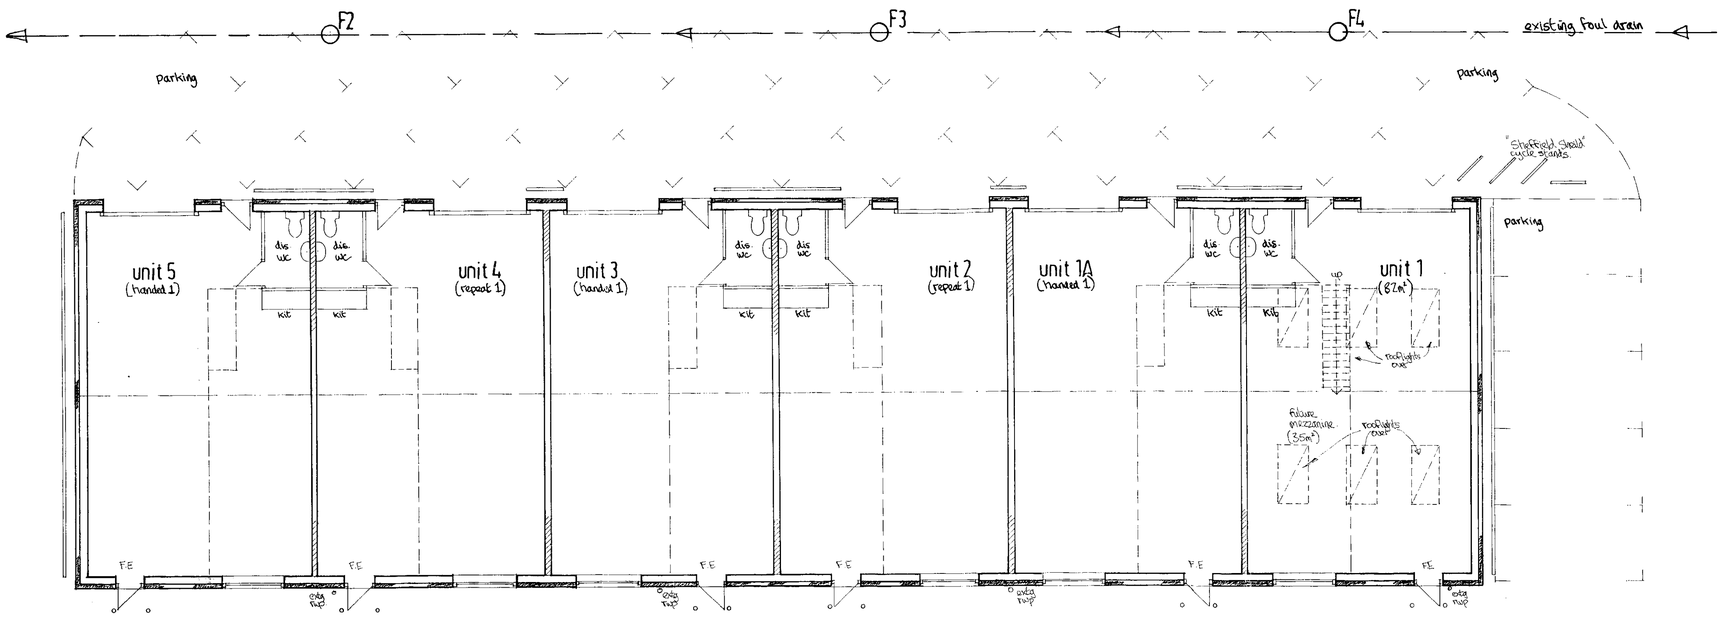


FLOOR PLAN

1:50 Scale Bar

1m 2m 3m 4m 5m 6m 7m 8m 9m 10m

(A1 paper size)

| no. | date | by | revision |
|---|---|---|---|

project
CHALEX BUSINESS CENTRE
MANOR HALL ROAD
SOUTHWICK

title
AMENDMENTS TO BLOCKS 1-5inc.

GRAHAM JOHNSON DESIGNS
134 HOLLINGBURY ROAD
BRIGHTON
EAST SUSSEX BN1 7JD
Tel: 01273 821200
grahamjohnson134@aol.com

date 11-12
scale 1-100
drawn G.J.
drawing number 32899/1

IF IN DOUBT ASK REFER ALL QUERIES TO ISSUING OFFICE FIGURED DIMENSION TAKES PREFERENCE OVER SCALED DIMS